


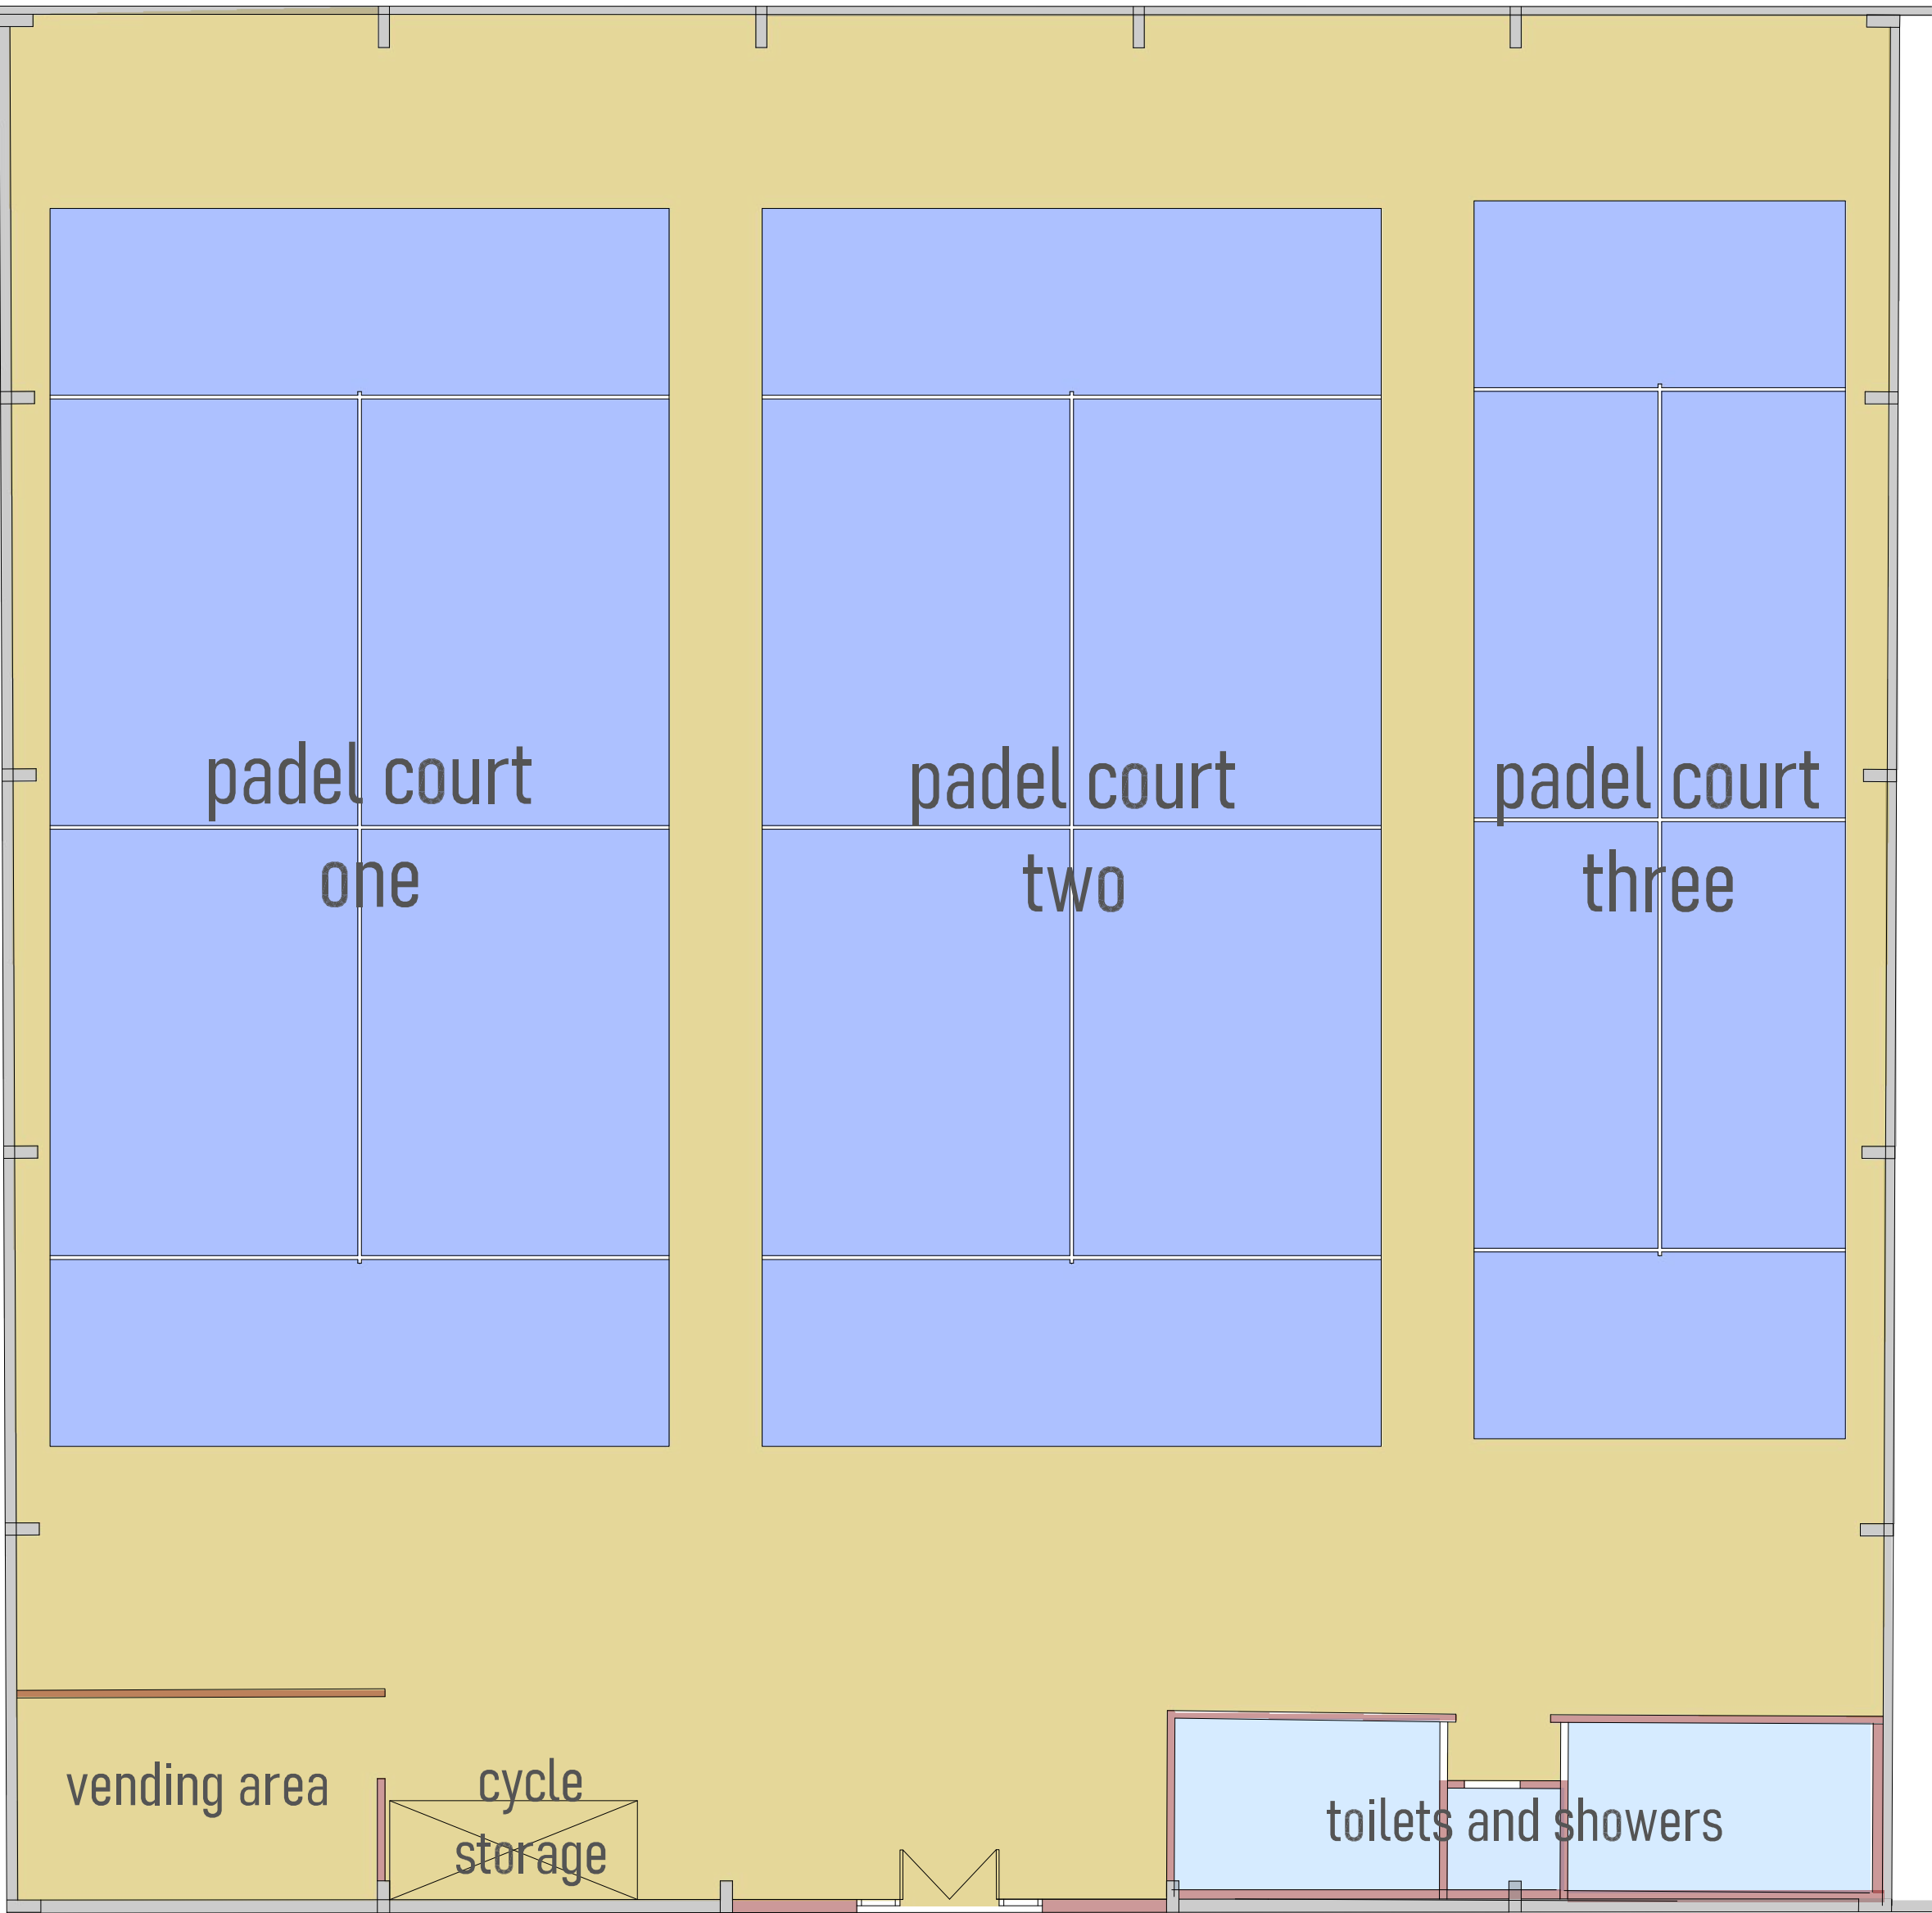

1:100 proposed floor plan

DESIGN
CREATE
INNOVATE

ARCHITECTURE

-n. to make plans to build an object
-v. to make something new
-v. to make changes to something established

-n. the art and technique of designing buildings



dci architecture ltd
The Rural Design Studio
Shortheath Road
Moiria,
Leicestershire
DE12 6AL

T: 07834 162626 E: admin@dciarch.co.uk W: www.dciarch.co.uk

Project:
Proposed Padel Courts

Address:
Hoo Hills Farm, Bosworth Road, Wellsborough,
Leicestershire. CV13 6PA

Client:
MTS Storage & Distribution Ltd

Dwg:	Planning Drawing	No:	02/02	Rev:	N/A
Scale:	1:50, 1:2500	Dwg by:	Darren Insley		
Date:	November 2025	Project:	1247-MTS		

Revision:	
-----------	--