


Mr & Mrs David Gledhill
1 Market Mews
Market Bosworth
CV13 0GZ



Removal of Existing Conservatory, replaced
with New Build Sun Lounge

Block plan &
Location map

1 : 1250
1 : 500
2025-29-01

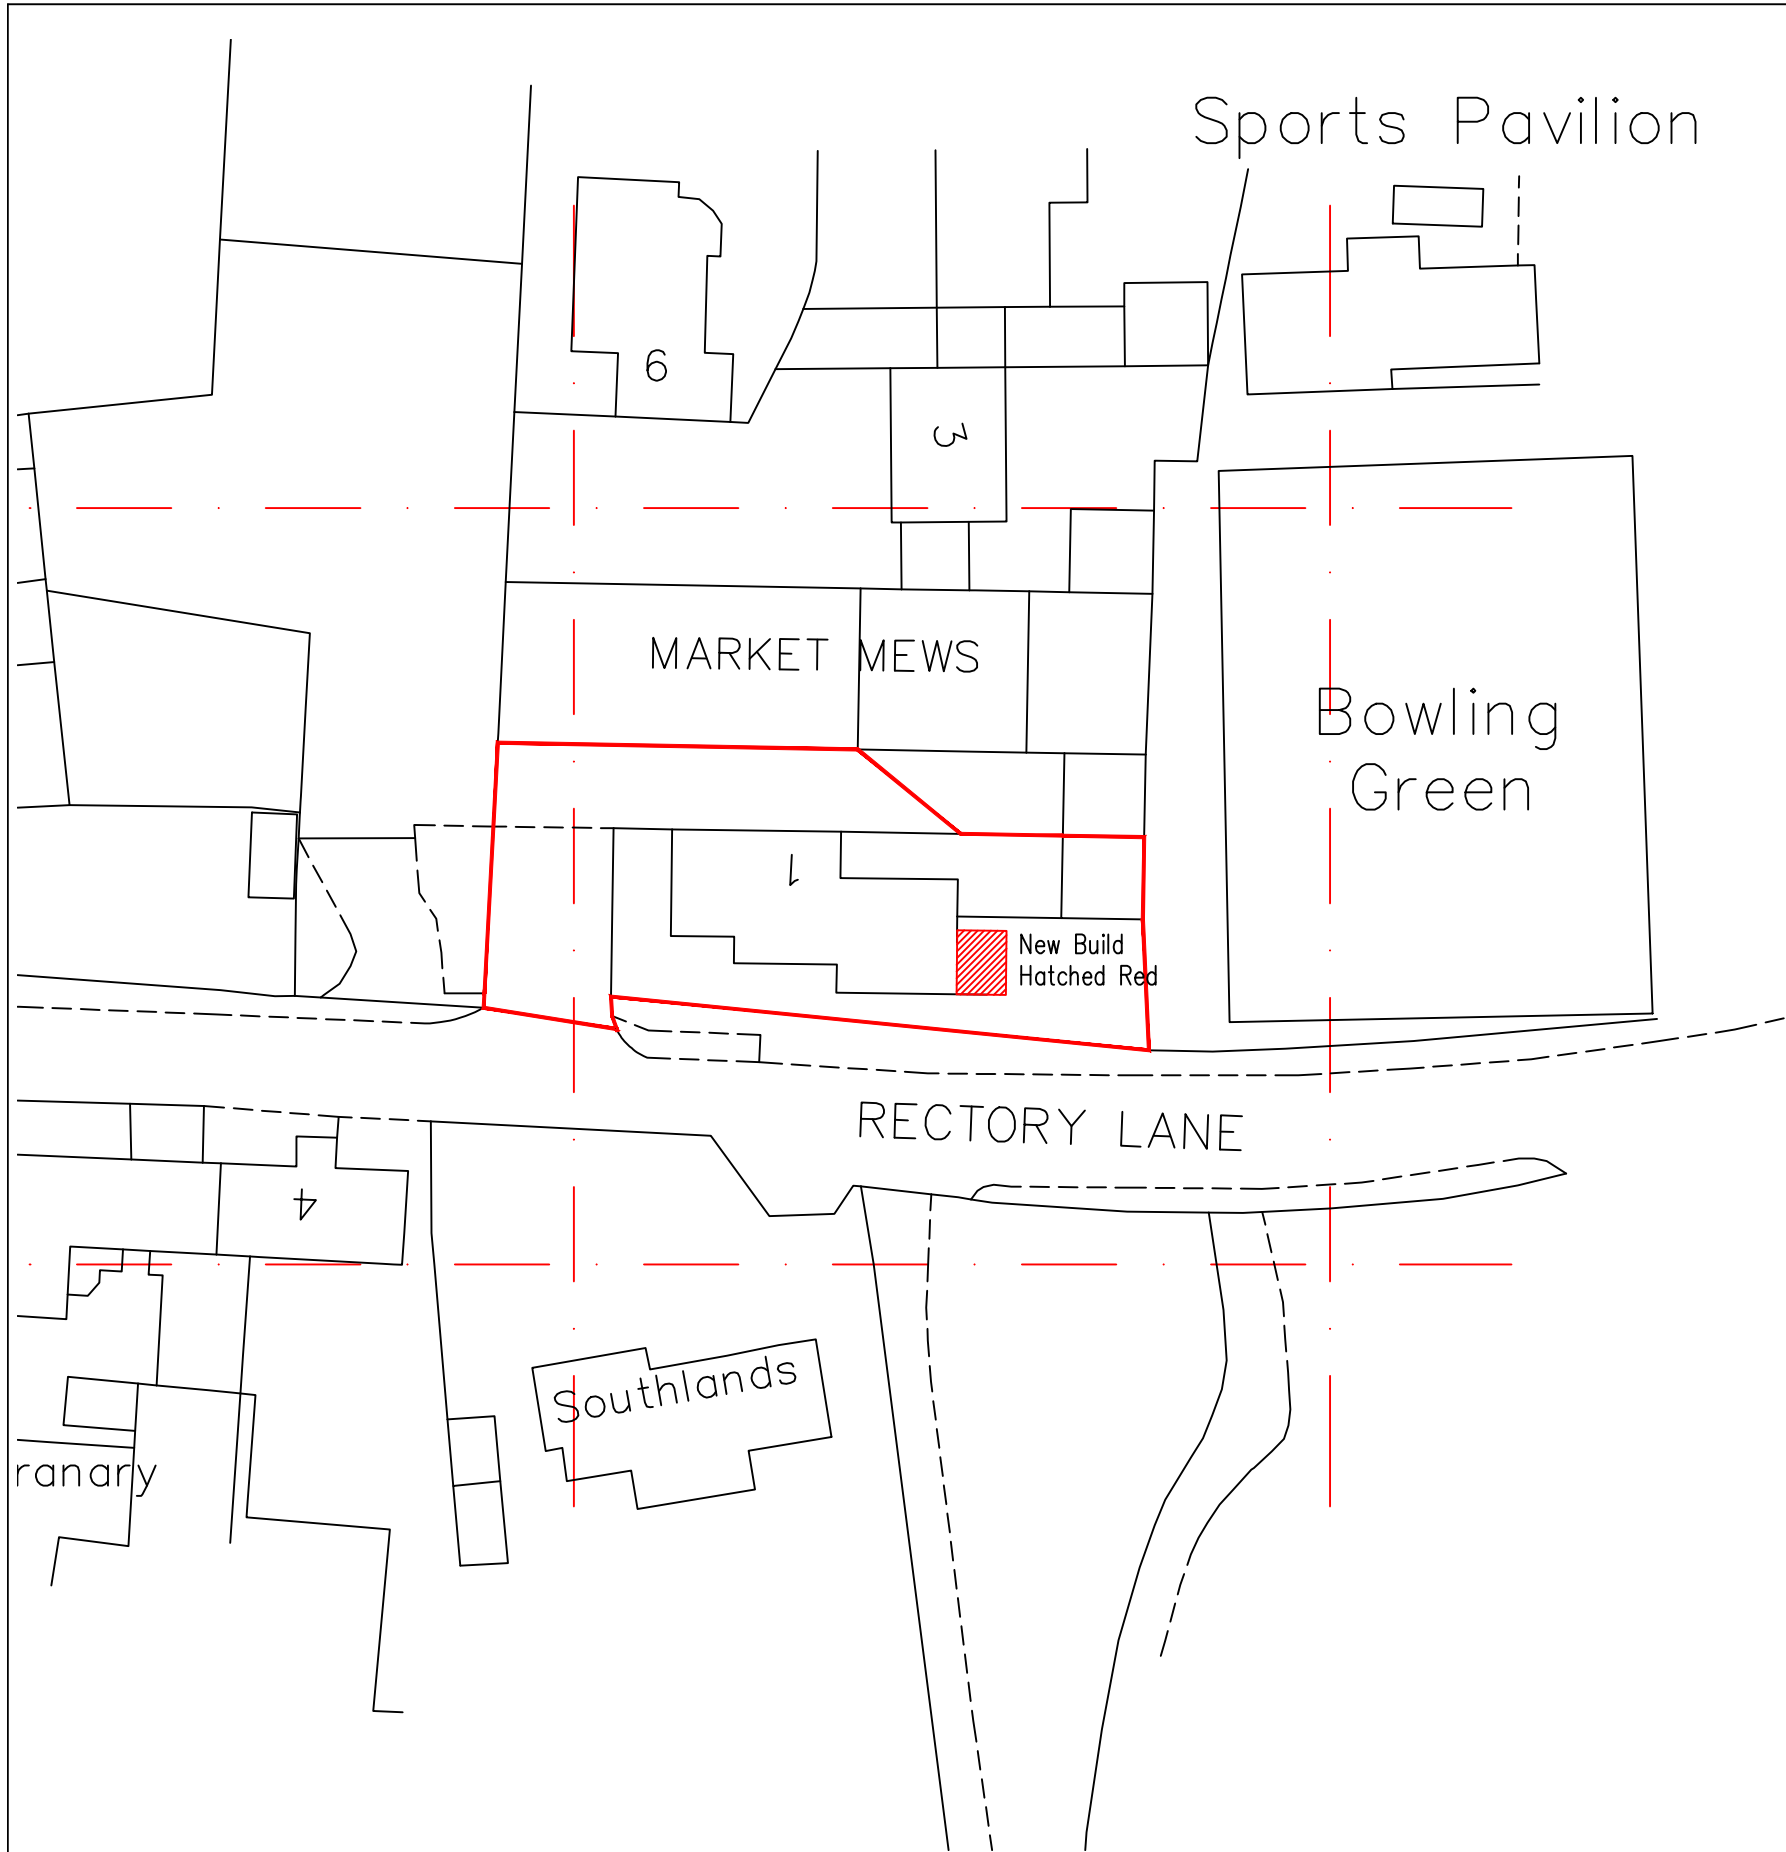

BLOCK PLAN
scale 1:500

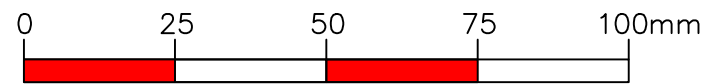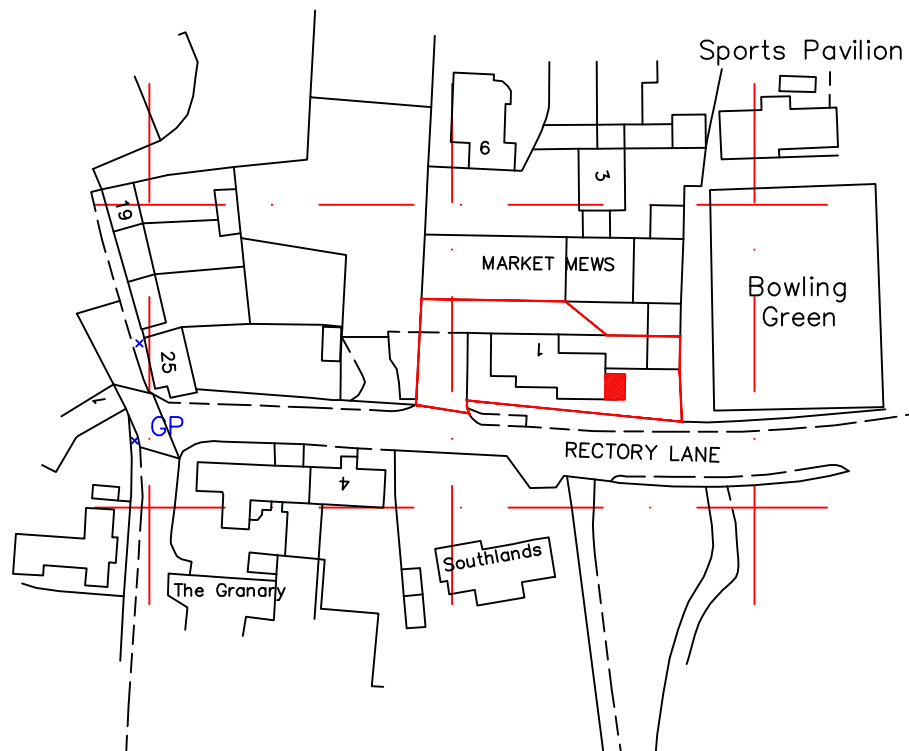

LOCATION MAP
scale 1:1250

