


Mr & Mrs David Gledhill
1 Market Mews
Market Bosworth
CV13 0GZ

Removal of Existing Conservatory, replaced with New Build Sun Lounge

Parking plan

1 : 200

2025-29-01

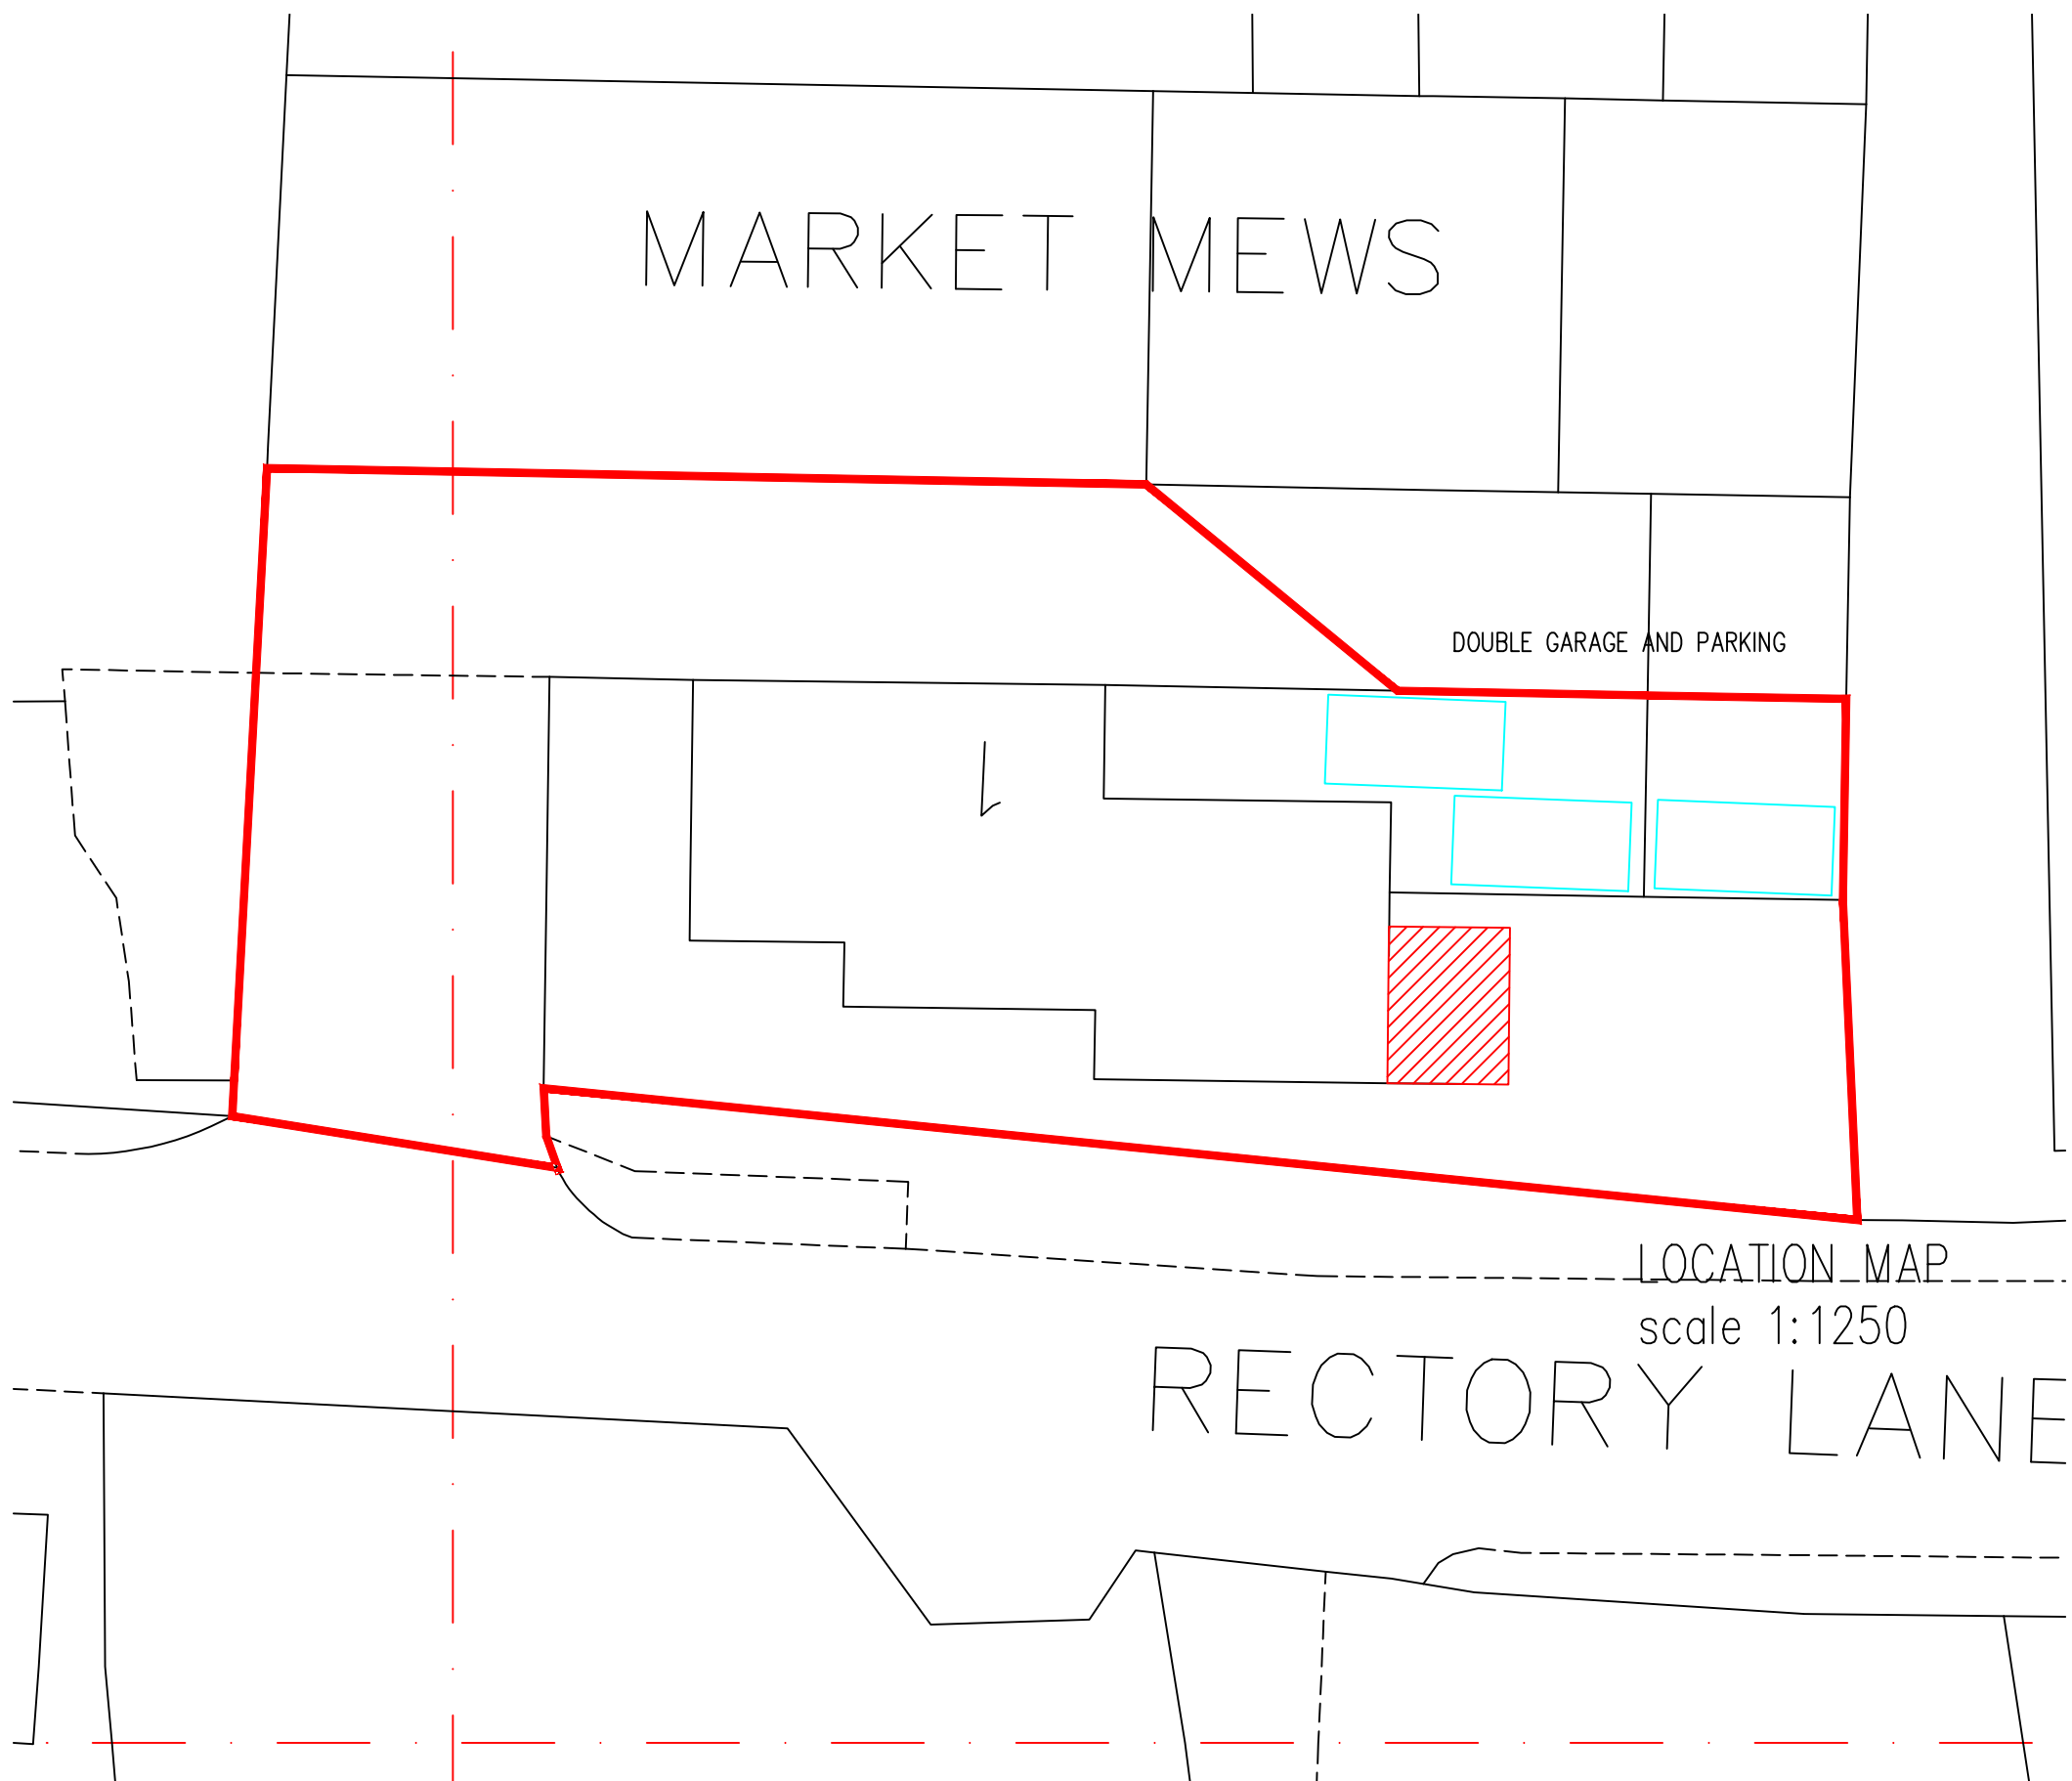

PARKING PLAN
scale 1:200