© copyright 2010

this drawing and the copyrights and patents therein are the designer's property and may not be used or reproduced - only under contract



SCREEN FENCE DETAIL 1800mm HIGH

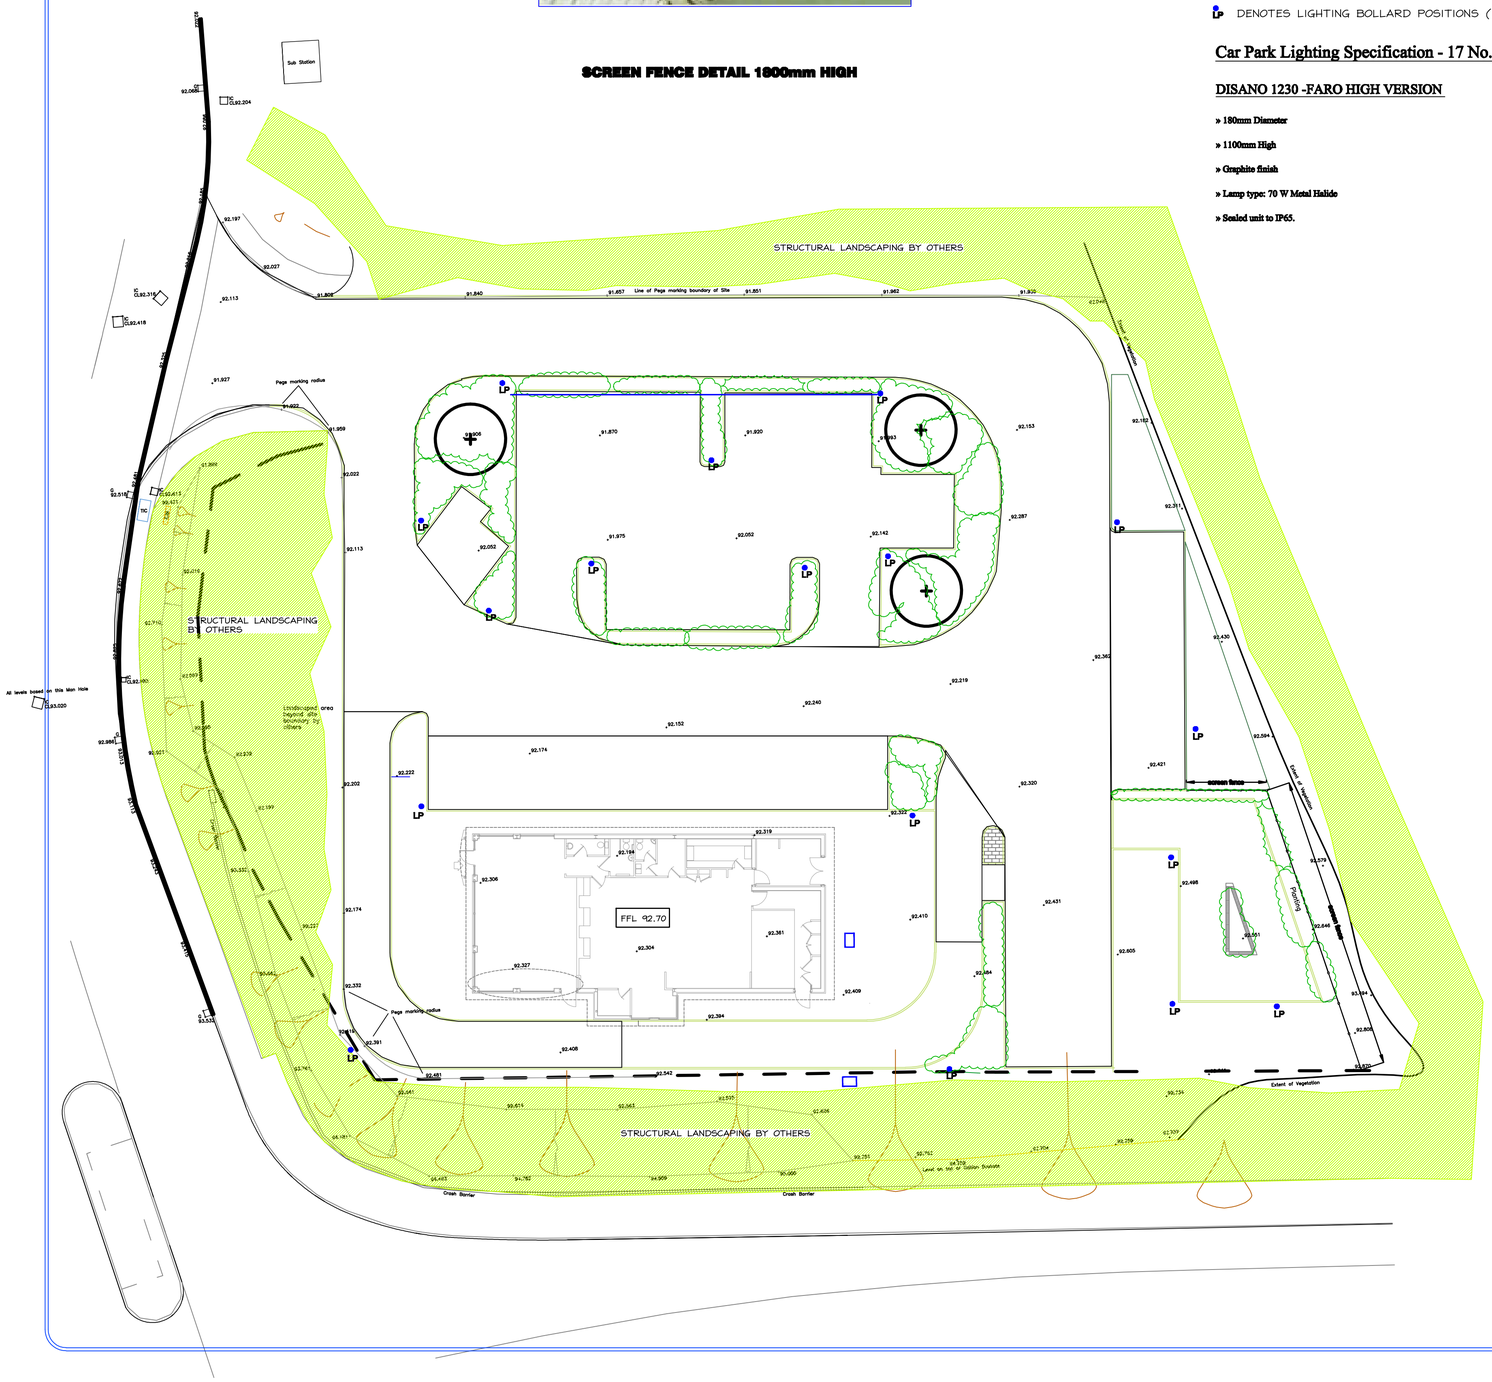

LP DENOTES LIGHTING BOLLARD POSITIONS (17NO)

Car Park Lighting Specification - 17 No. fittings.

DISANO 1230 -FARO HIGH VERSION

- **» 180mm Diameter**
- **» 1100mm High**
- **» Graphite finish**
- **» Lamp type: 70 W Metal Halide**
- **» Sealed unit to IP65.**



LIGHTING COLUMN DETAIL 1100mm HIGH

revision :	description :	date :

Frank Belshaw
Building Surveyor

wheatley springs barn, wheatley lane road,
barrowford, nelson, lancashire. BB9 6QS.
tel no. (01282) 699668. fax no. (01282) 602447.
e-mail - frank@fbelshaw.co.uk

project :
proposed KFC Drive Thru,
Tungsten Park Maple Drive Hinckley
Leicestershire LE10 3BE

client :	date :
Oakstone Developments Ltd	29th July 2011

drawn by :	scale :	drg no :
FB	1 : 200 @ A1 1 : 400 @ A3	2011/37/06

title :	rev :
Lighting and fencing details	---