


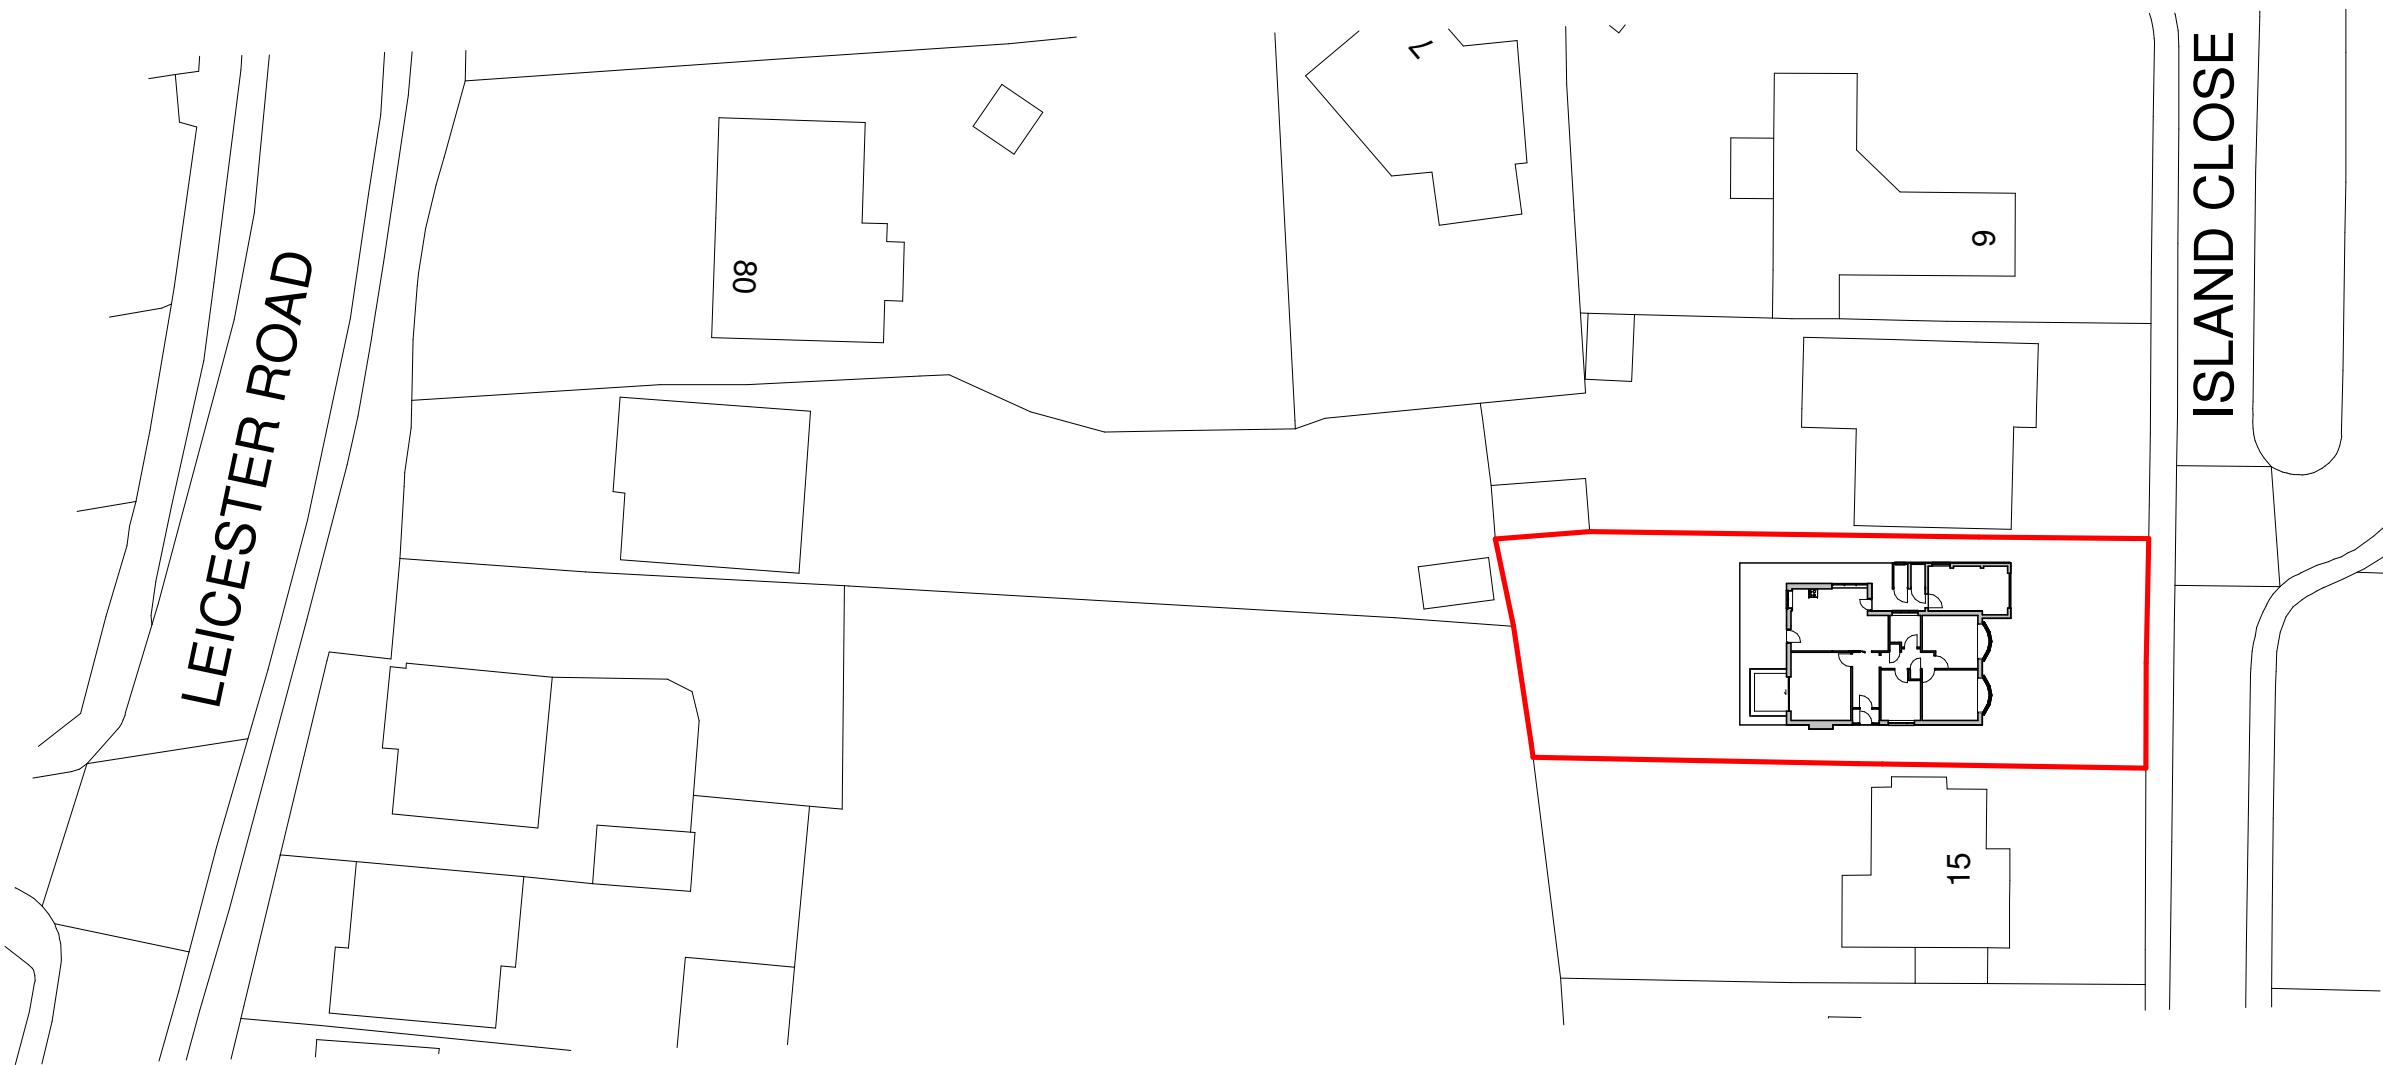


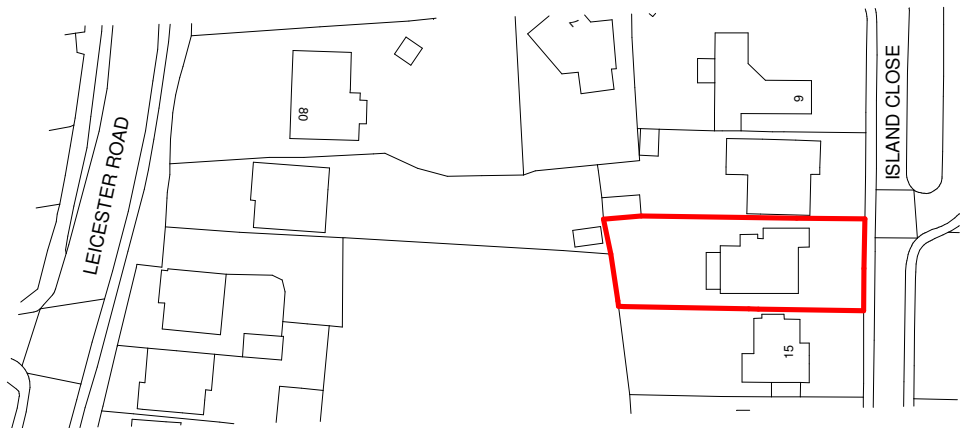

Block Plan
1:500

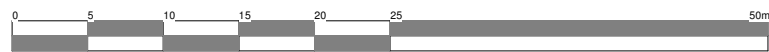

Location Plan
1:1250

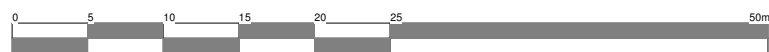

Client Robinson				Job No. 26/59	
Project 13 Island Close Hinckley LE10 1LN		Scale NA	Sheet A3		
		Date June 2026		Drawing No. 04	
Drawing Location Block Plan		Author MO	Checked by ZLM		
THE COPYRIGHT OF THIS DRAWING IS VESTED IN HAYWARD ARCHITECTS LTD. REPRODUCTION IN ANY FORM, EITHER IN WHOLE OR IN PART IS FORBIDDEN WITHOUT THE PRIOR WRITTEN PERMISSION OF THE COPYRIGHT HOLDER. DO NOT SCALE FROM DRAWING AND ONLY FIGURED DIMENSIONS ARE TO BE USED.				Drawing Status Planning	

HAYWARD
40 years
1986 - 2026
architects
19 Station Road
Hinckley
Leicestershire
LE10 1AW
Tel: 01455 635 665
www.haywardarchitects.co.uk