
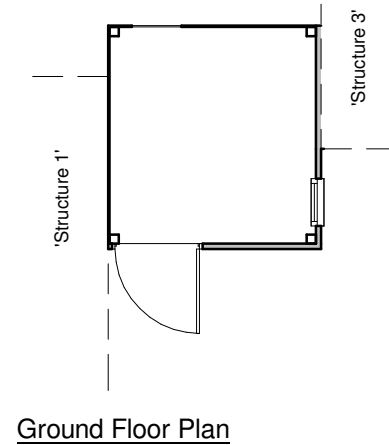
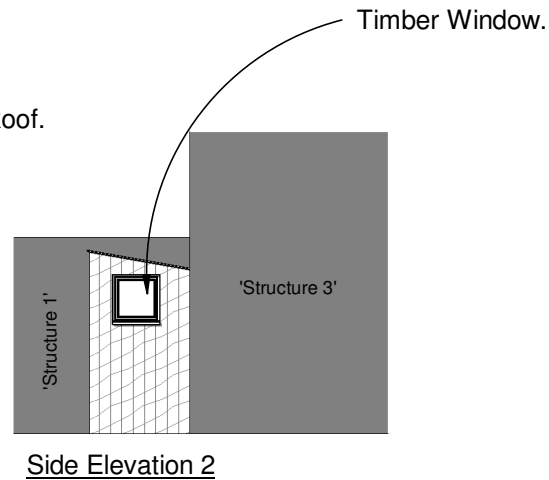
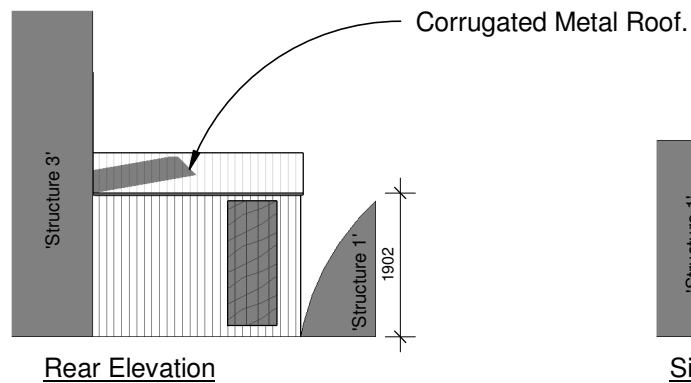
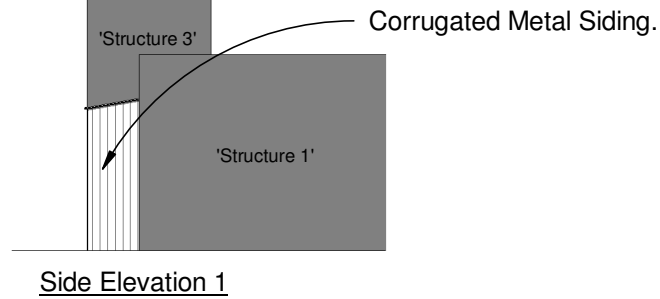


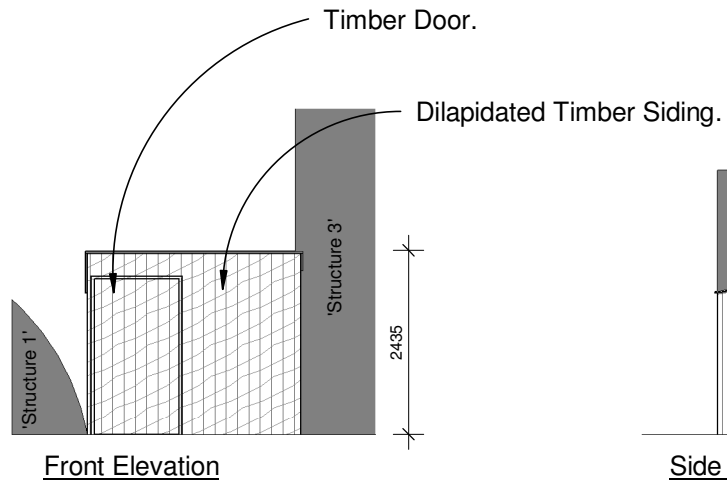

Client Knapp			
Project Barn Conversion Lutterworth Road Burbage	Scale 1:100	Sheet A4	Job No. 25/125
	Date Feb 2025		
Drawing Structure 2 - As Existing	Author MS	Checked by JET	Drawing No. 04
THE COPYRIGHT OF THIS DRAWING IS VESTED IN HAYWARD ARCHITECTS LTD. REPRODUCTION IN ANY FORM, EITHER IN WHOLE OR IN PART IS FORBIDDEN WITHOUT THE PRIOR WRITTEN PERMISSION OF THE COPYRIGHT HOLDER. DO NOT SCALE FROM DRAWING AND ONLY FIGURED DIMENSIONS ARE TO BE USED			

HAYWARD
architects

19 Station Road
Hinckley
Leicestershire
LE10 1AW

Tel: 01455 635 665

www.haywardarchitects.co.uk

Drawing Status

Planning