



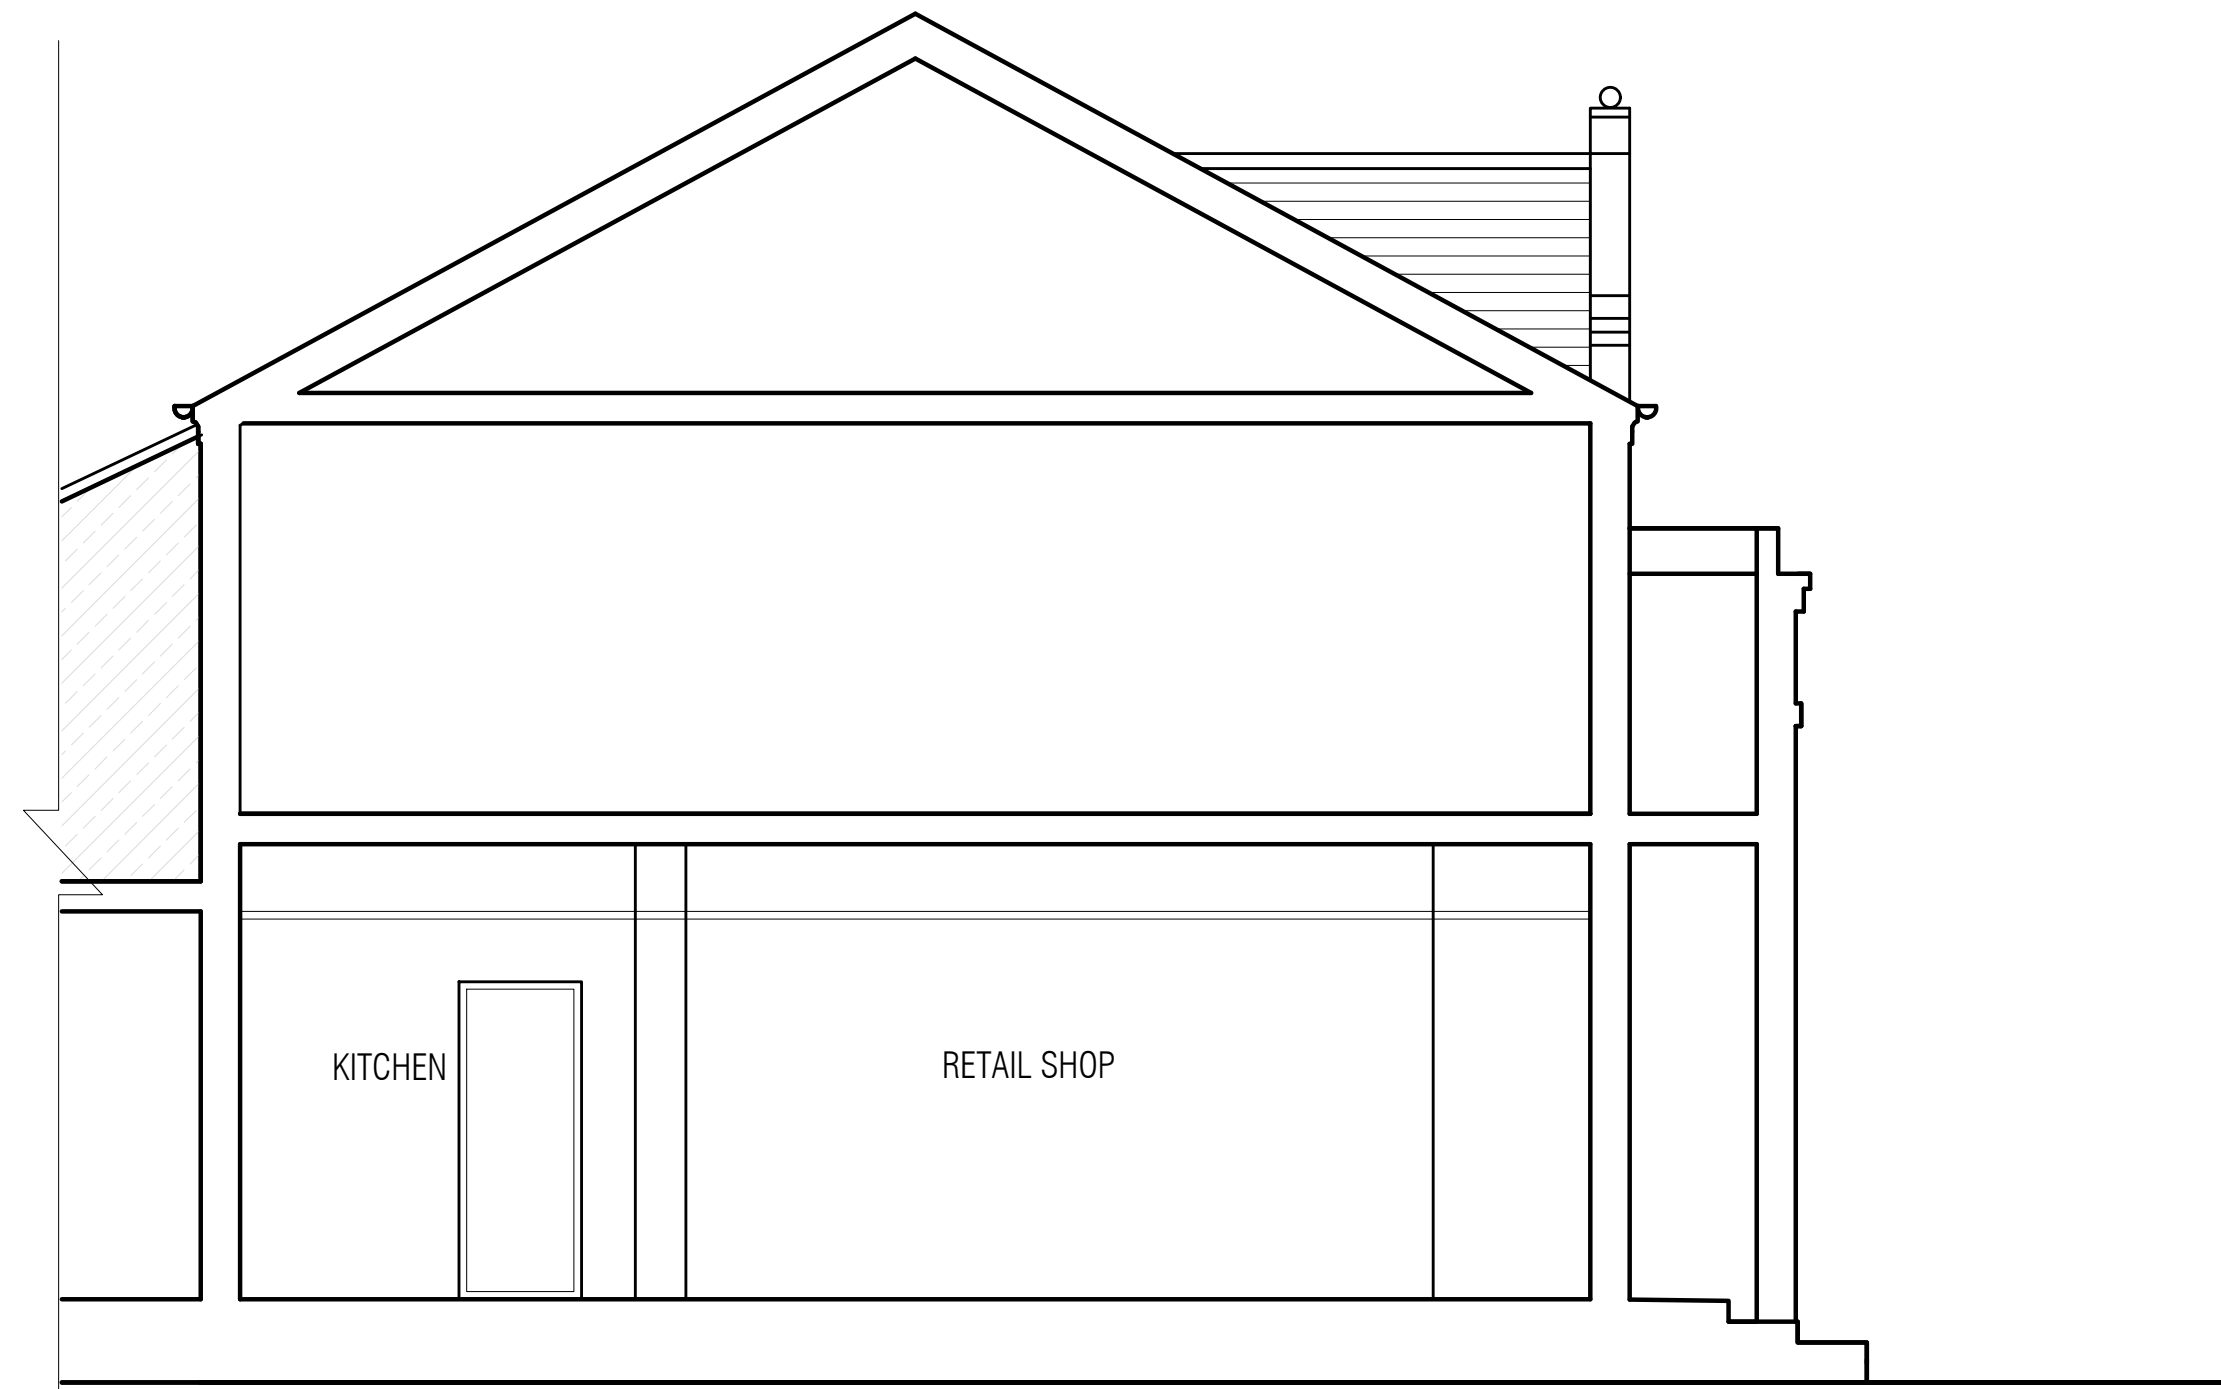

EXISTING SIDE SECTIONAL ELEVATION L/H APPROVED UNDER PREVIOUS SCHEME (23/00537/FUL)

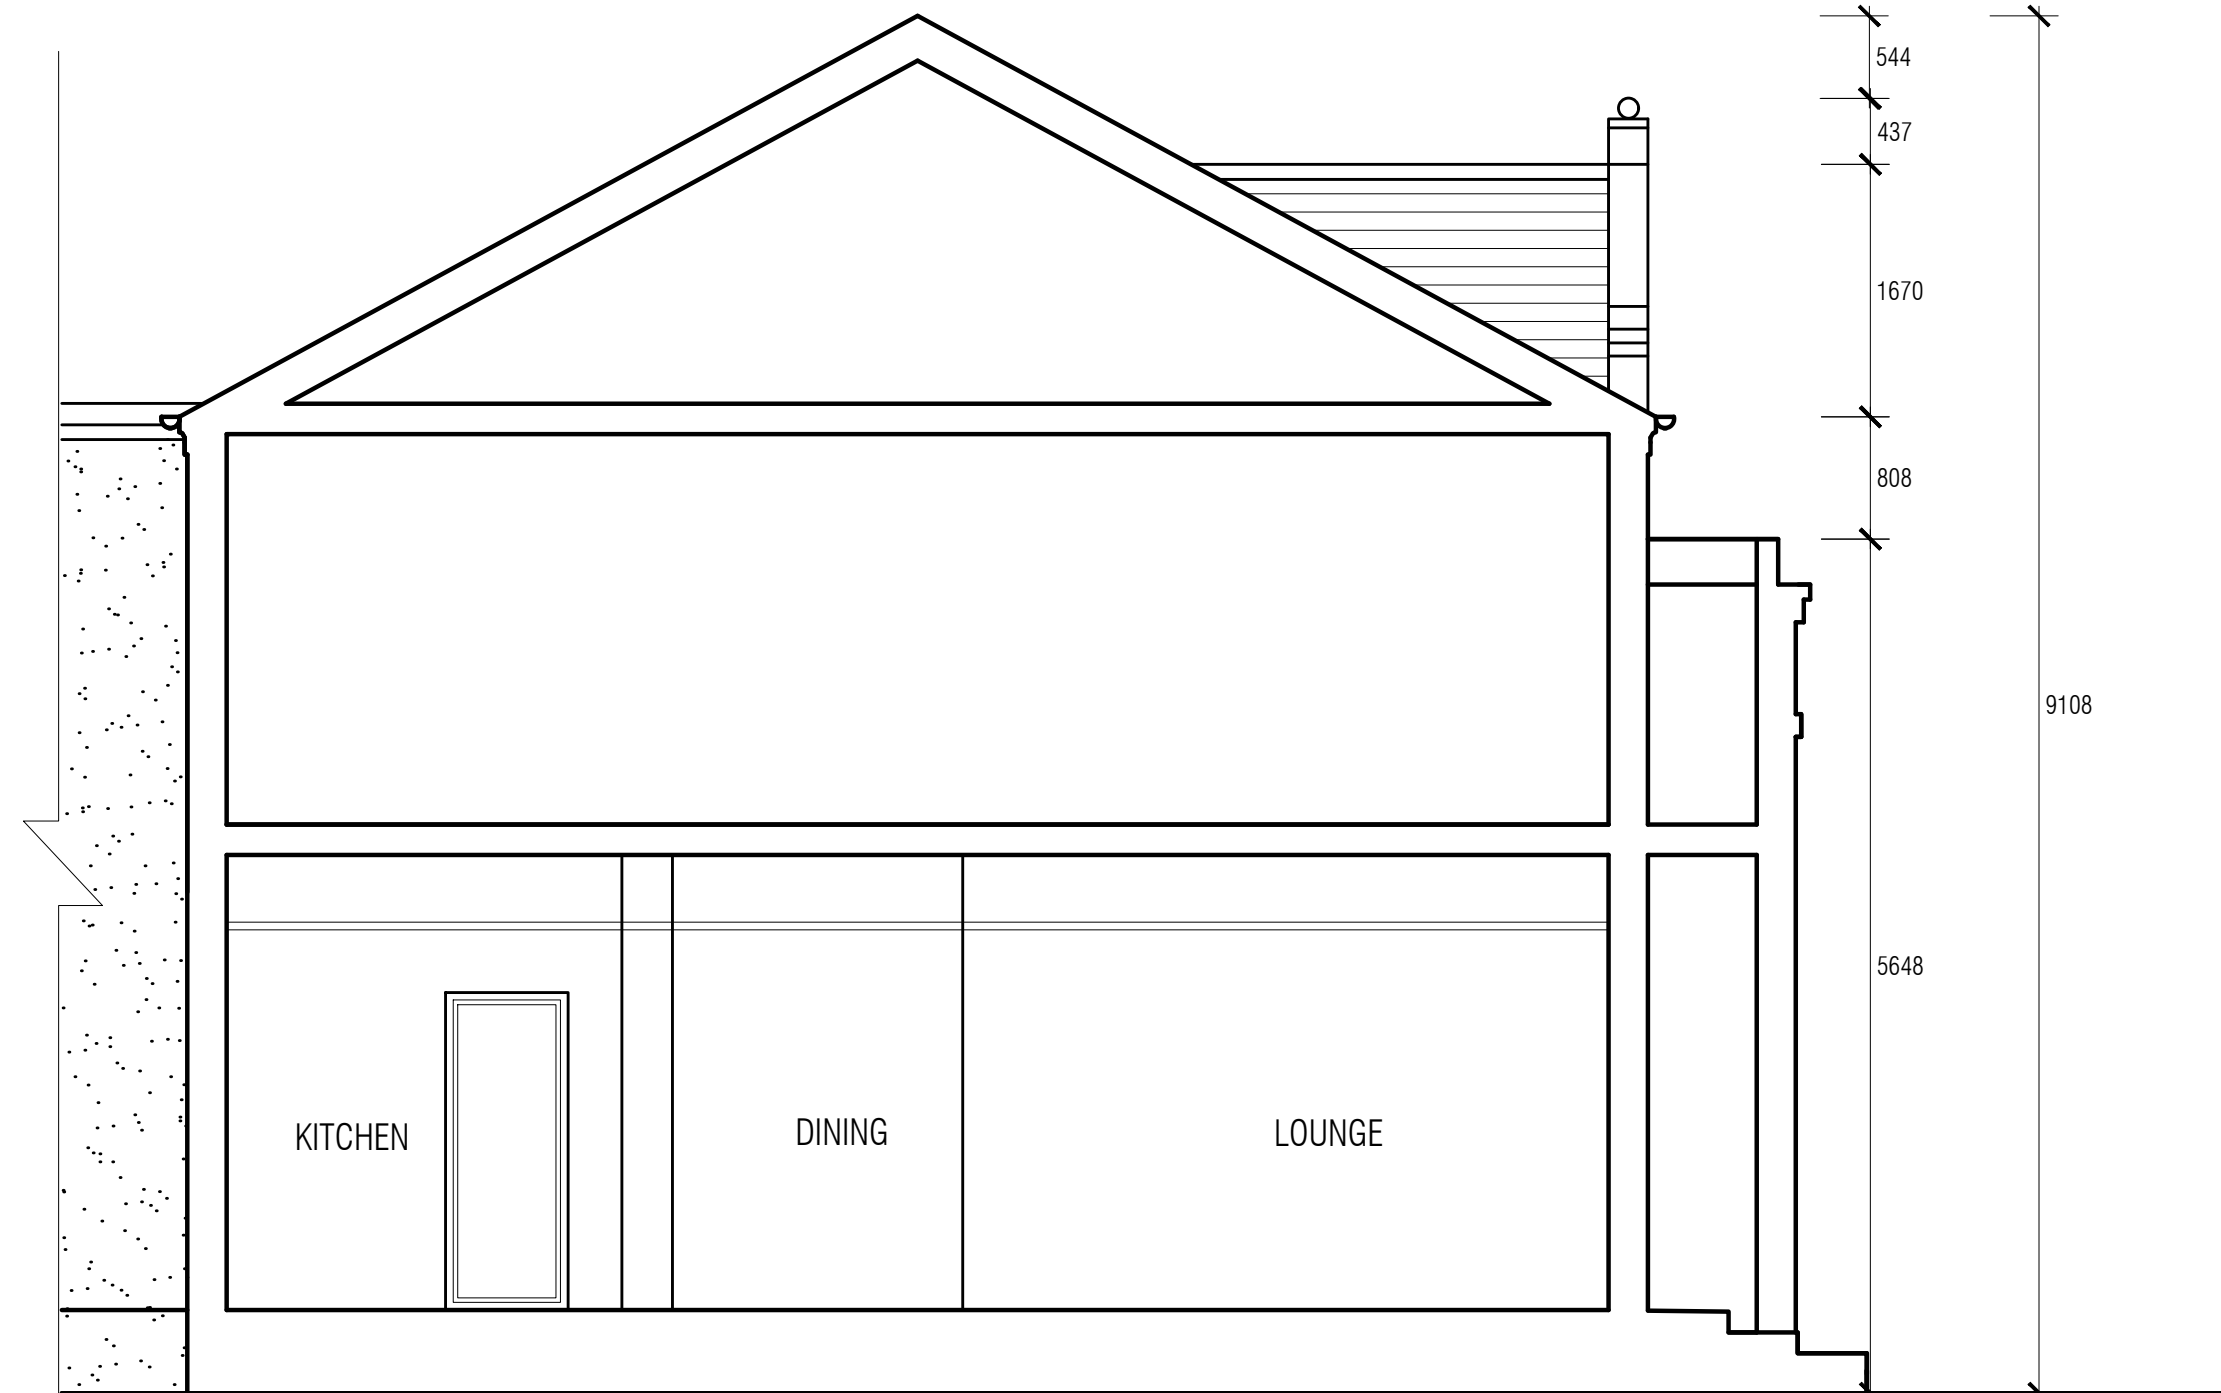

PROPOSED SIDE SECTIONAL ELEVATION L/H (CURRENT PLANNING APPLICATION)

This Drawing Is The Copyright & Must Not Be Reproduced Without Their Permission. Figured Dimensions Must Be Taken In Preference To Scaled Dimensions & All Dimensions Must Be Verified On Site Prior To Commencing Any Works.

|         |                                                    |
|---------|----------------------------------------------------|
| PROJECT | <b>PROPOSED FLAT CONVERSIONS AND A RETAIL SHOP</b> |
| TITLE   | <b>22 WOOD STREET,EARL SHILTON, LEICS.</b>         |

|     |      |           |       |            |                    |
|-----|------|-----------|-------|------------|--------------------|
|     |      | CLIENT    |       | DRAWN      | <b>B.T.</b>        |
|     |      |           |       | CHKD       | <b>B.T.</b>        |
|     |      |           |       | DATE       | <b>12/11/2024</b>  |
|     |      |           |       | SCALE @ A1 | <b>SCALE@ 1:50</b> |
| Rev | Date | Amendment | Auth. | REV.       | <b>REV</b>         |

|                                   |
|-----------------------------------|
| <b>KUNSTLER DESIGNS ARCHITECT</b> |
| 31 Rutland Street                 |
| Leicester                         |
| LE1 1RE                           |
| Mob : 07979592398                 |

|                                                                                       |
|---------------------------------------------------------------------------------------|
|  |
| <b>KUNSTLER DESIGNS</b>                                                               |
| ARCHITECT                                                                             |

|                 |
|-----------------|
| DRAWING No.     |
| <b>9222 /05</b> |