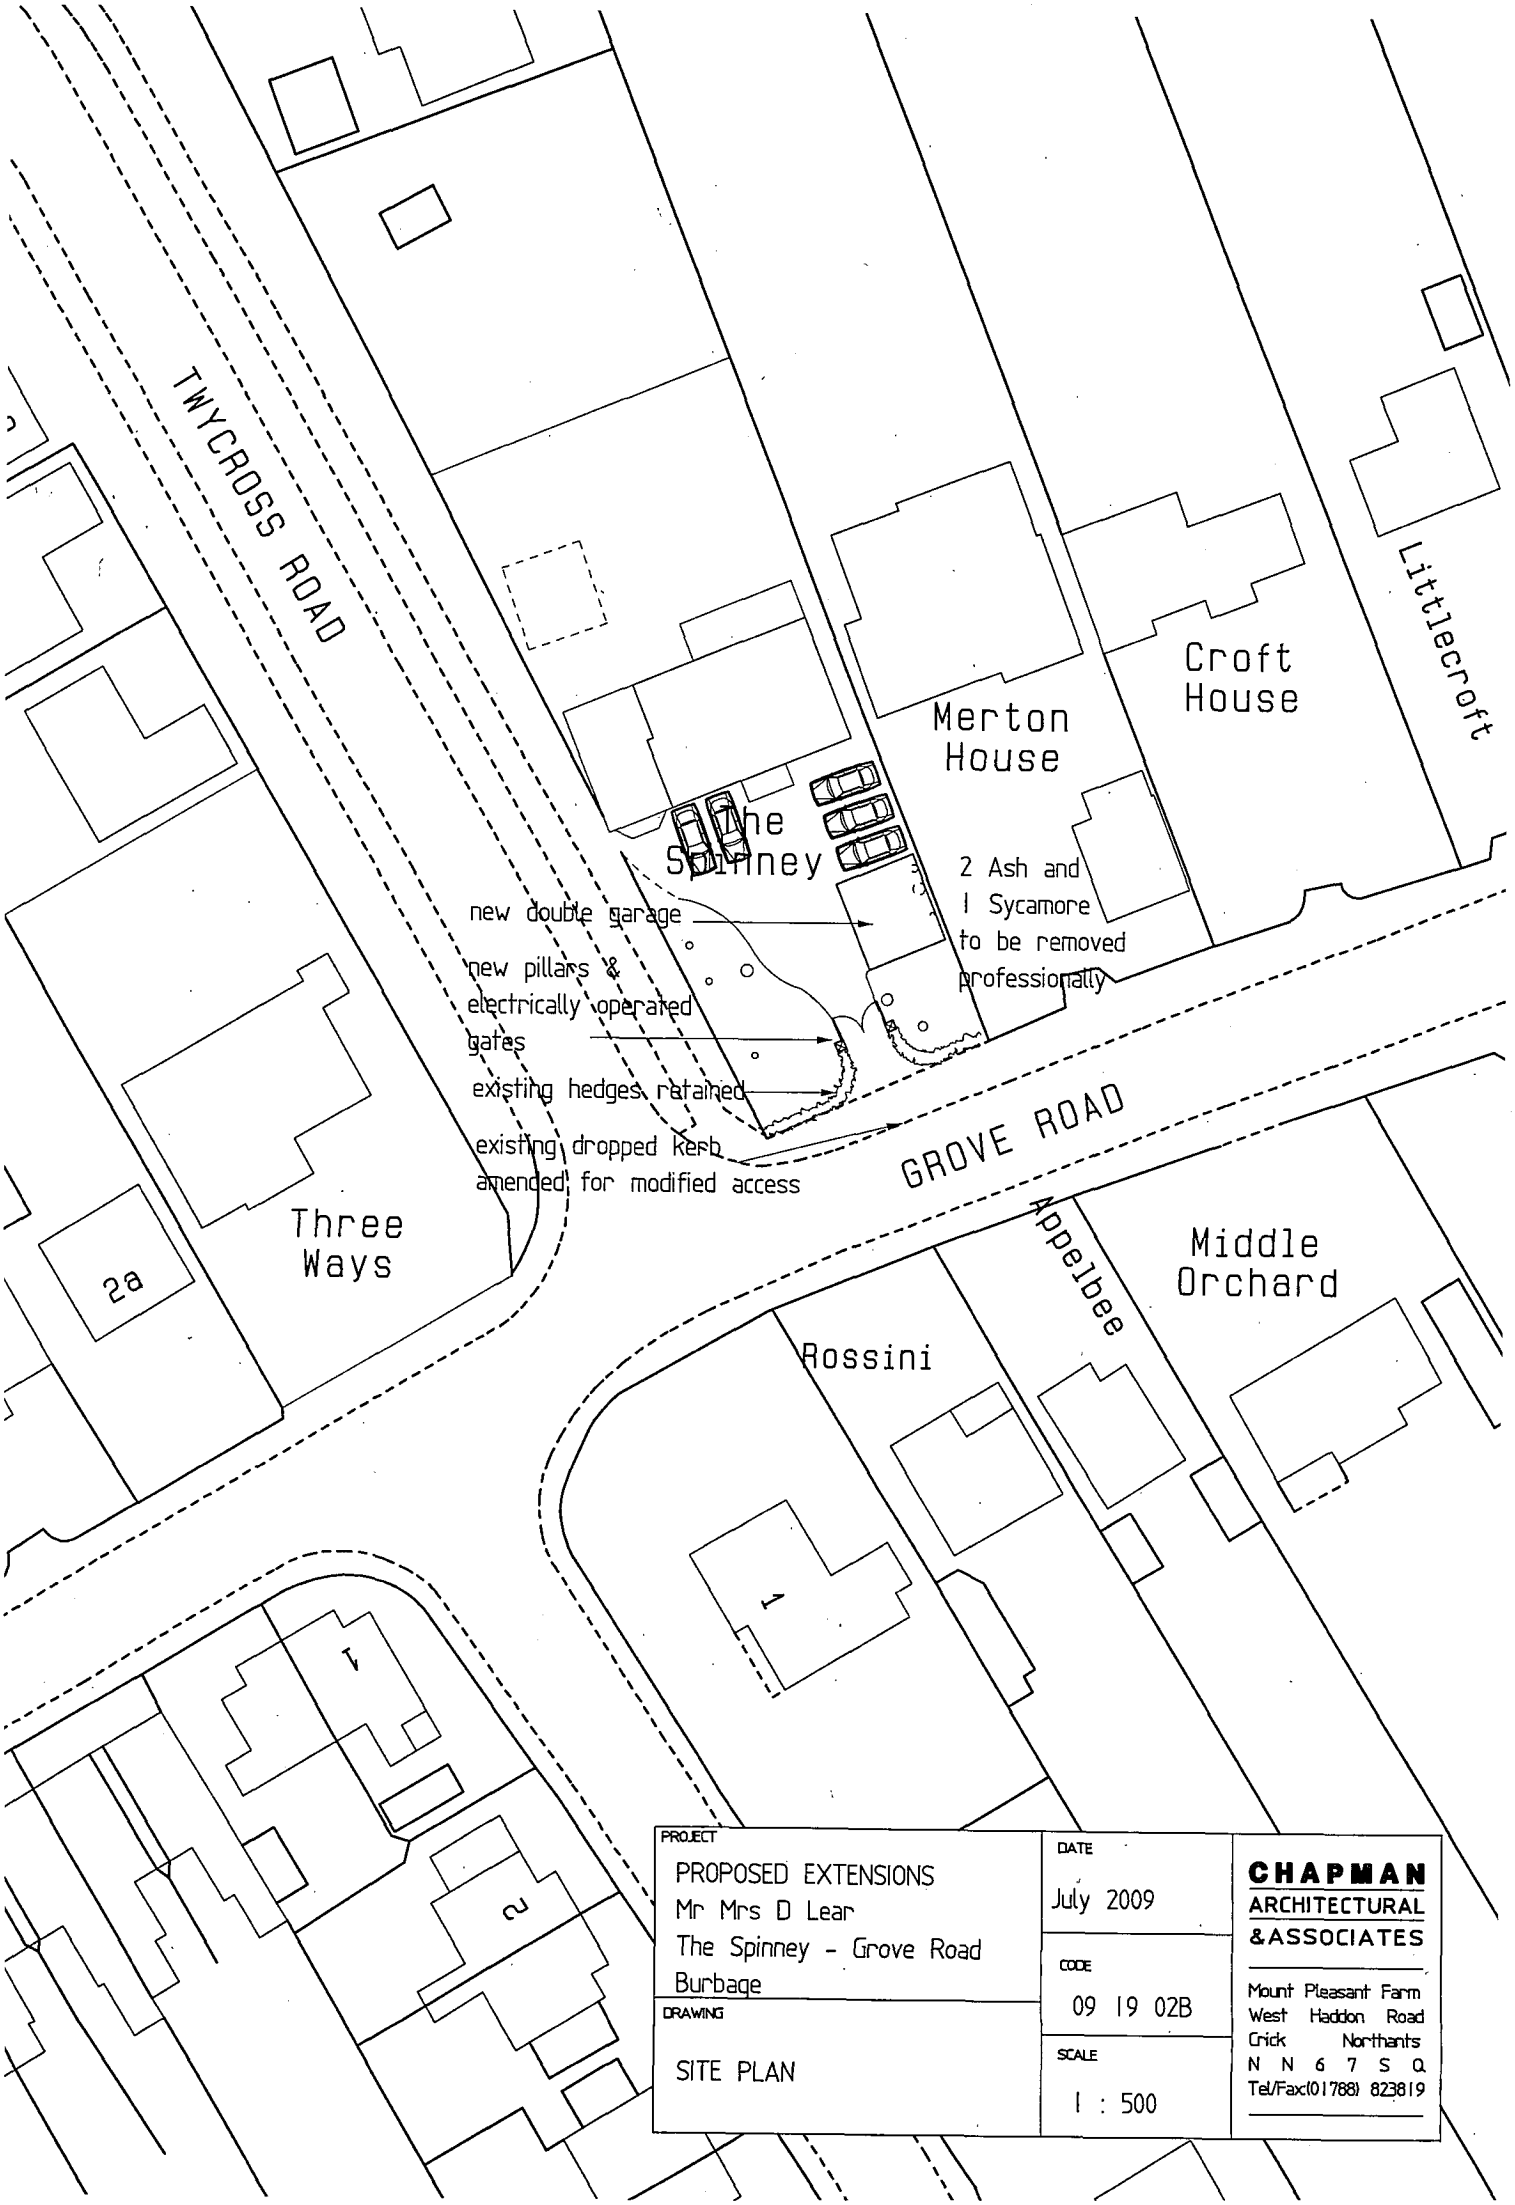

PROJECT PROPOSED EXTENSIONS Mr Mrs D Lear The Spinney - Grove Road Burbage	DATE July 2009	**CHAPMAN** ARCHITECTURAL &ASSOCIATES
	CODE 09 19 02B	Mount Pleasant Farm West Haddon Road Crick Northants N N 6 7 S Q Tel/Fax(01788) 823819
DRAWING SITE PLAN	SCALE 1 : 500	