NOTES:

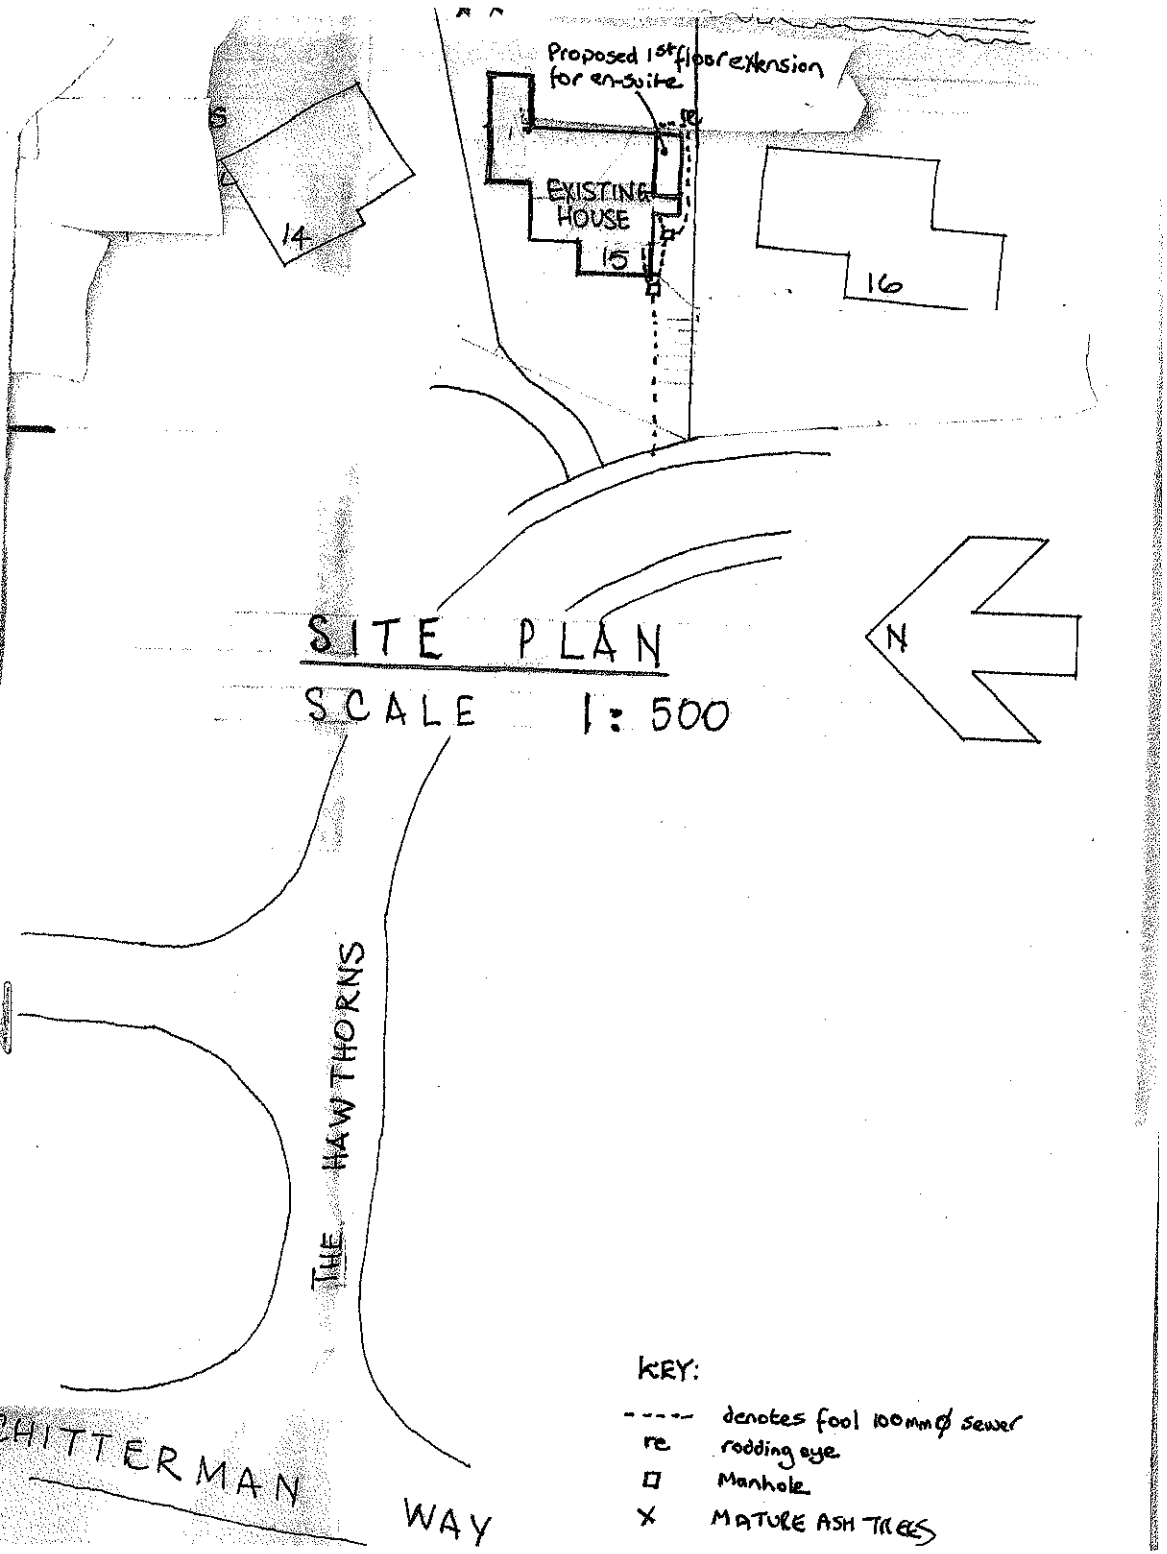

PROPOSED EXTENSION
15 THE HAWTHORNS
MARKFIELD LE67 9SS
for MR L COLLINS

DWG NO: LJC/P/01
DRAWN: JAN 2010