GRAHAM HARRIS PARTNERSHIP LTD

11 RIDGEWAY, LITTLETHORPE,
LEICESTERSHIRE
LE19 2JJ
TELEPHONE/FAX: 0116 275 2275

FAX

FAX TO: Richard Wright Planning Dept H+BoS B.C.

FAX NO: 01455- 619897

FROM: GRAHAM HARRIS

PAGE .....1..... OF .....

DATE 21.1.2009

REFERENCE: Michealmas Cottage
Leicester Lane Desford Leics.

MESSAGE

As discussed I attach sketch A showing a flat roof dormer to the rear of the building which may not require Planning Permission? Sketch B shows Dummy Gables over a flat roof dormer to improve side elevations I look forward to your phone call to discuss the suggestions

Regards Graham Harris

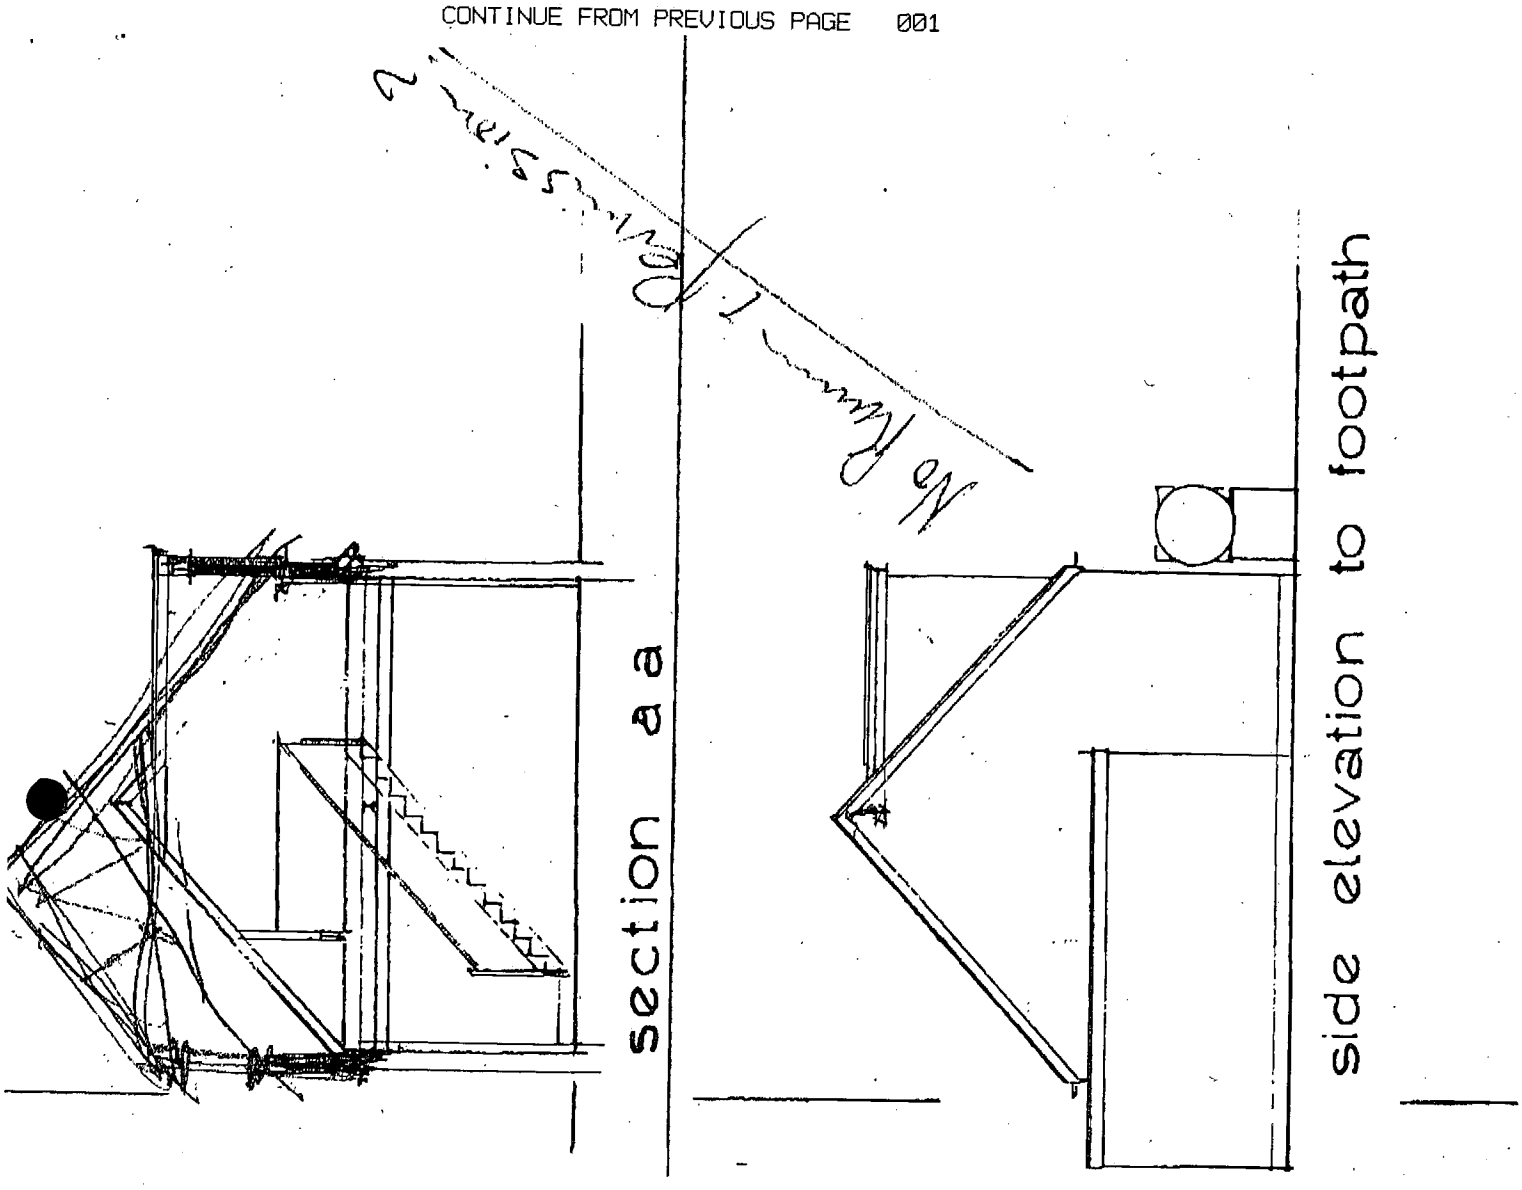
section a a
side elevation to footpath

Sketch A

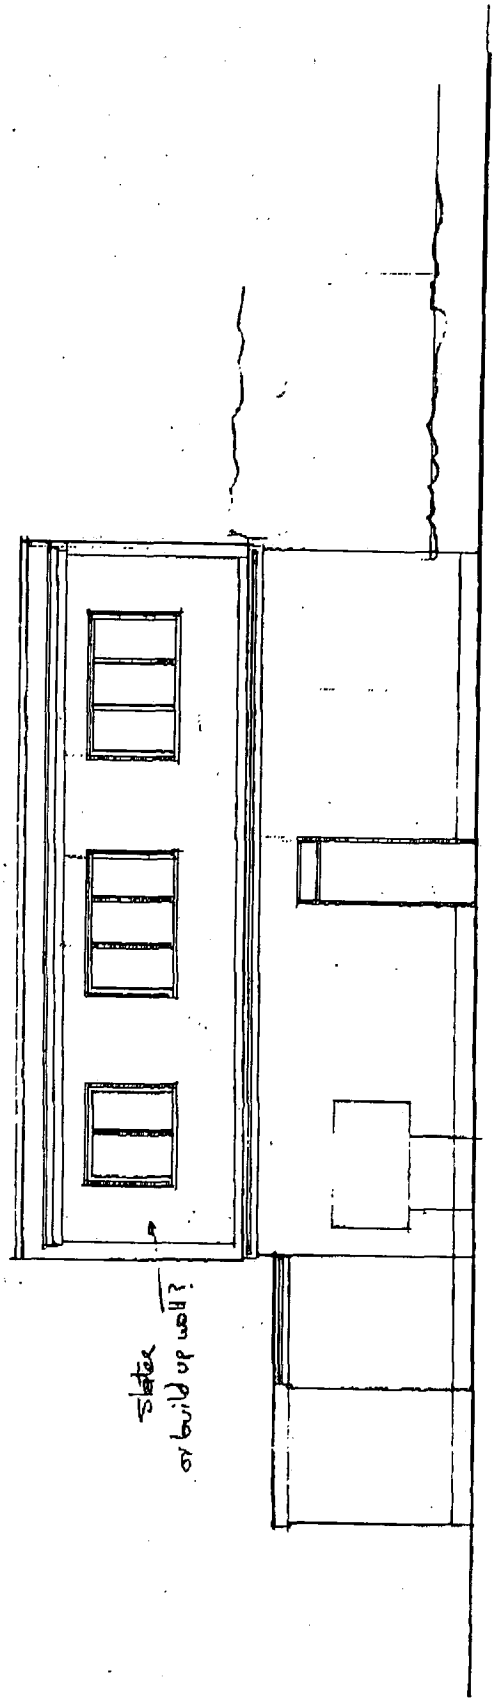

Sketch B

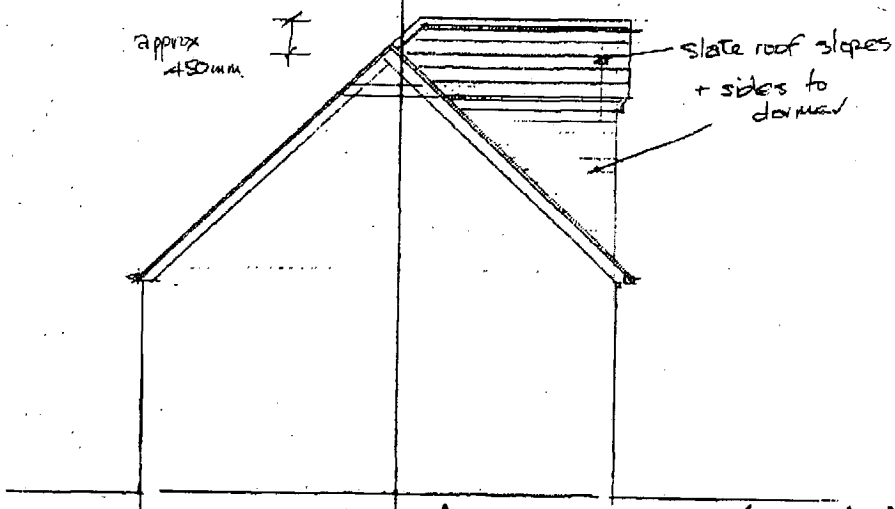

Suggested Side Elevation (handed)



rear elevation to garden

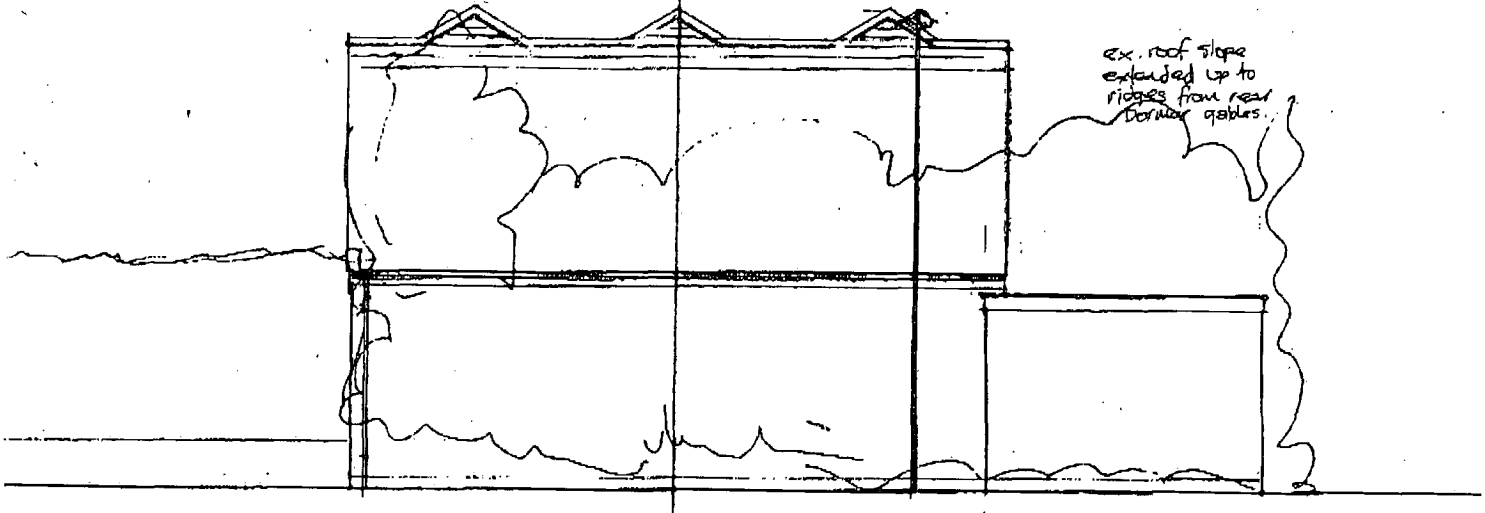

elevation to Leicester Lane