
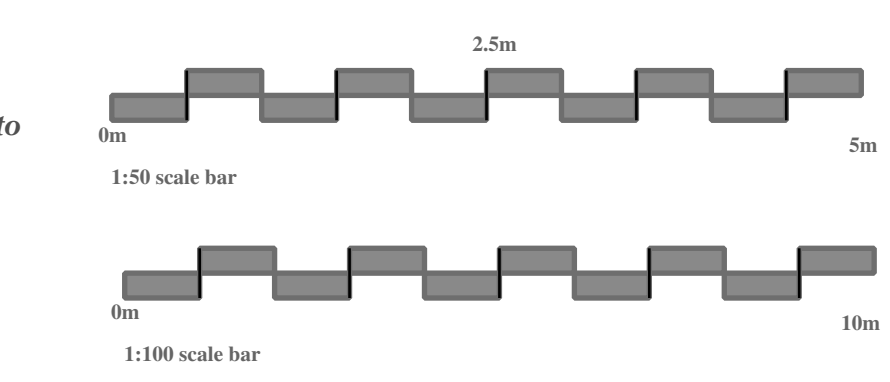
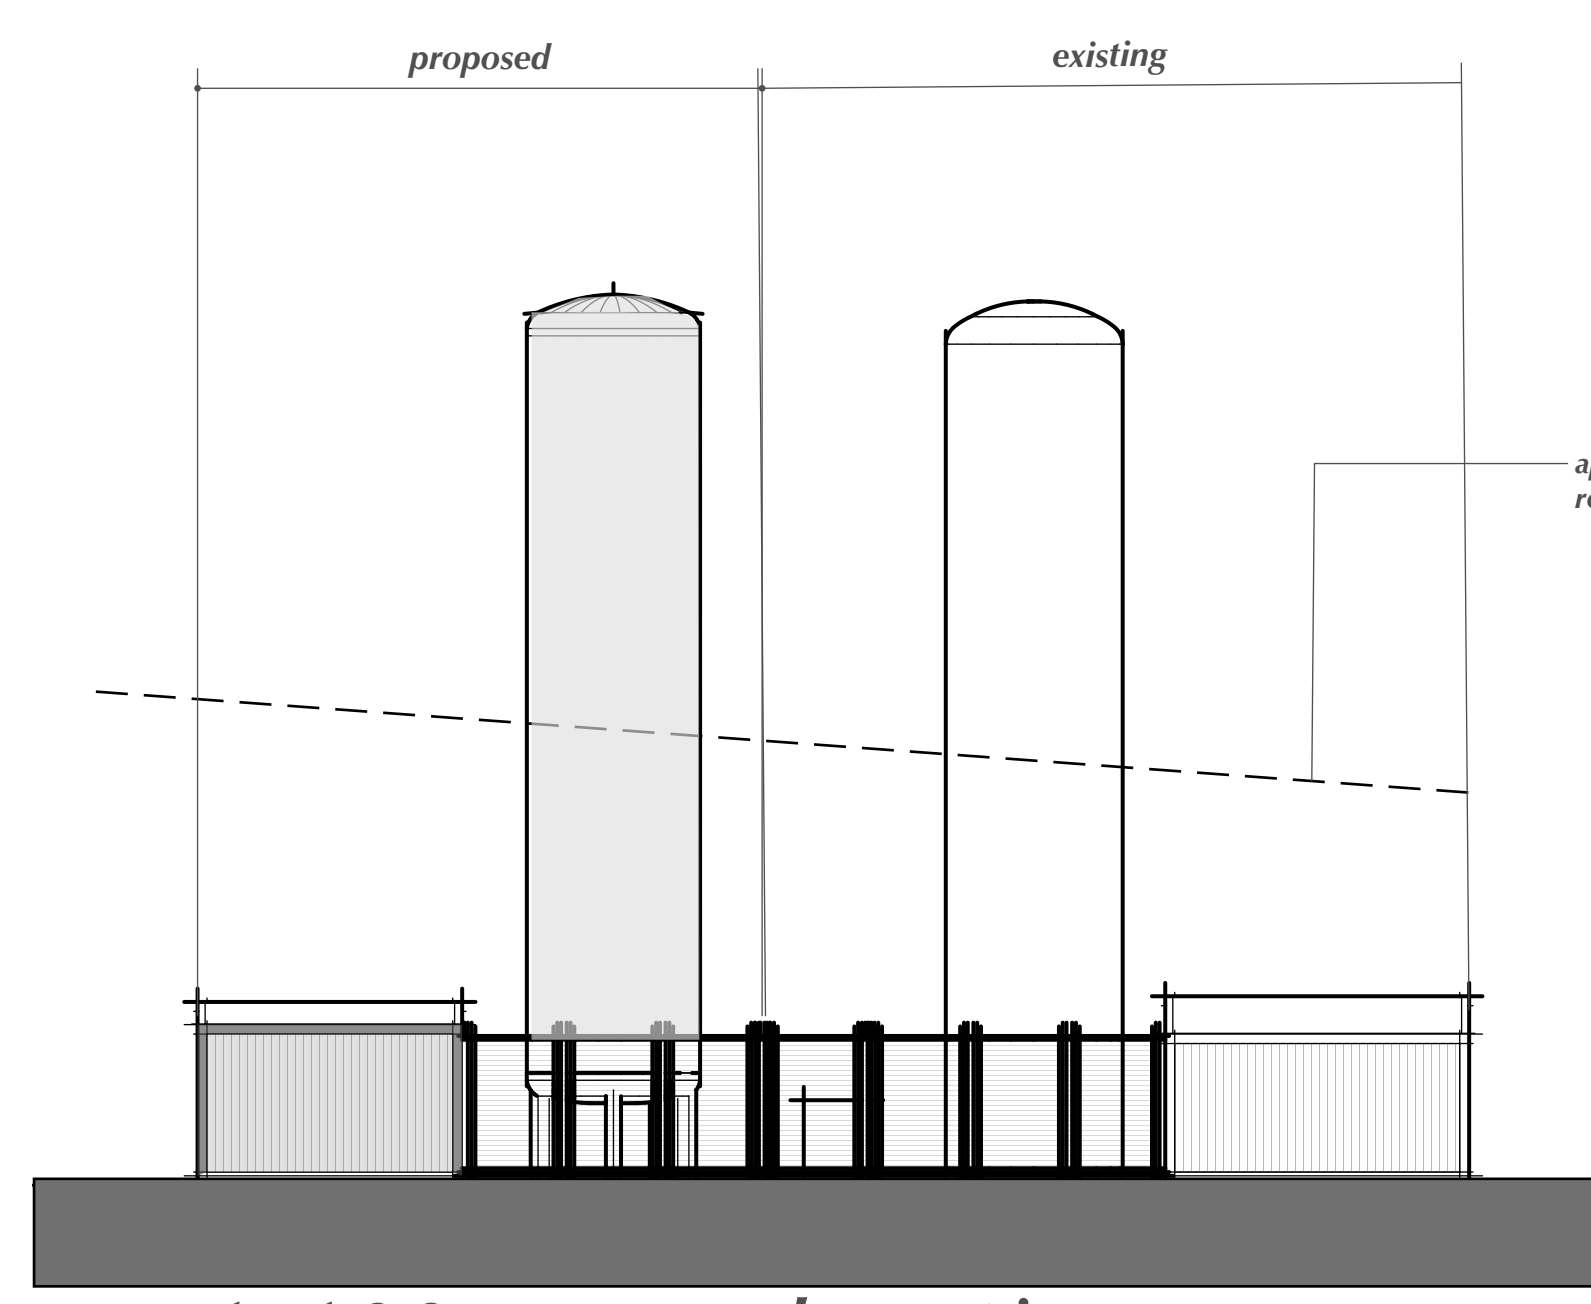
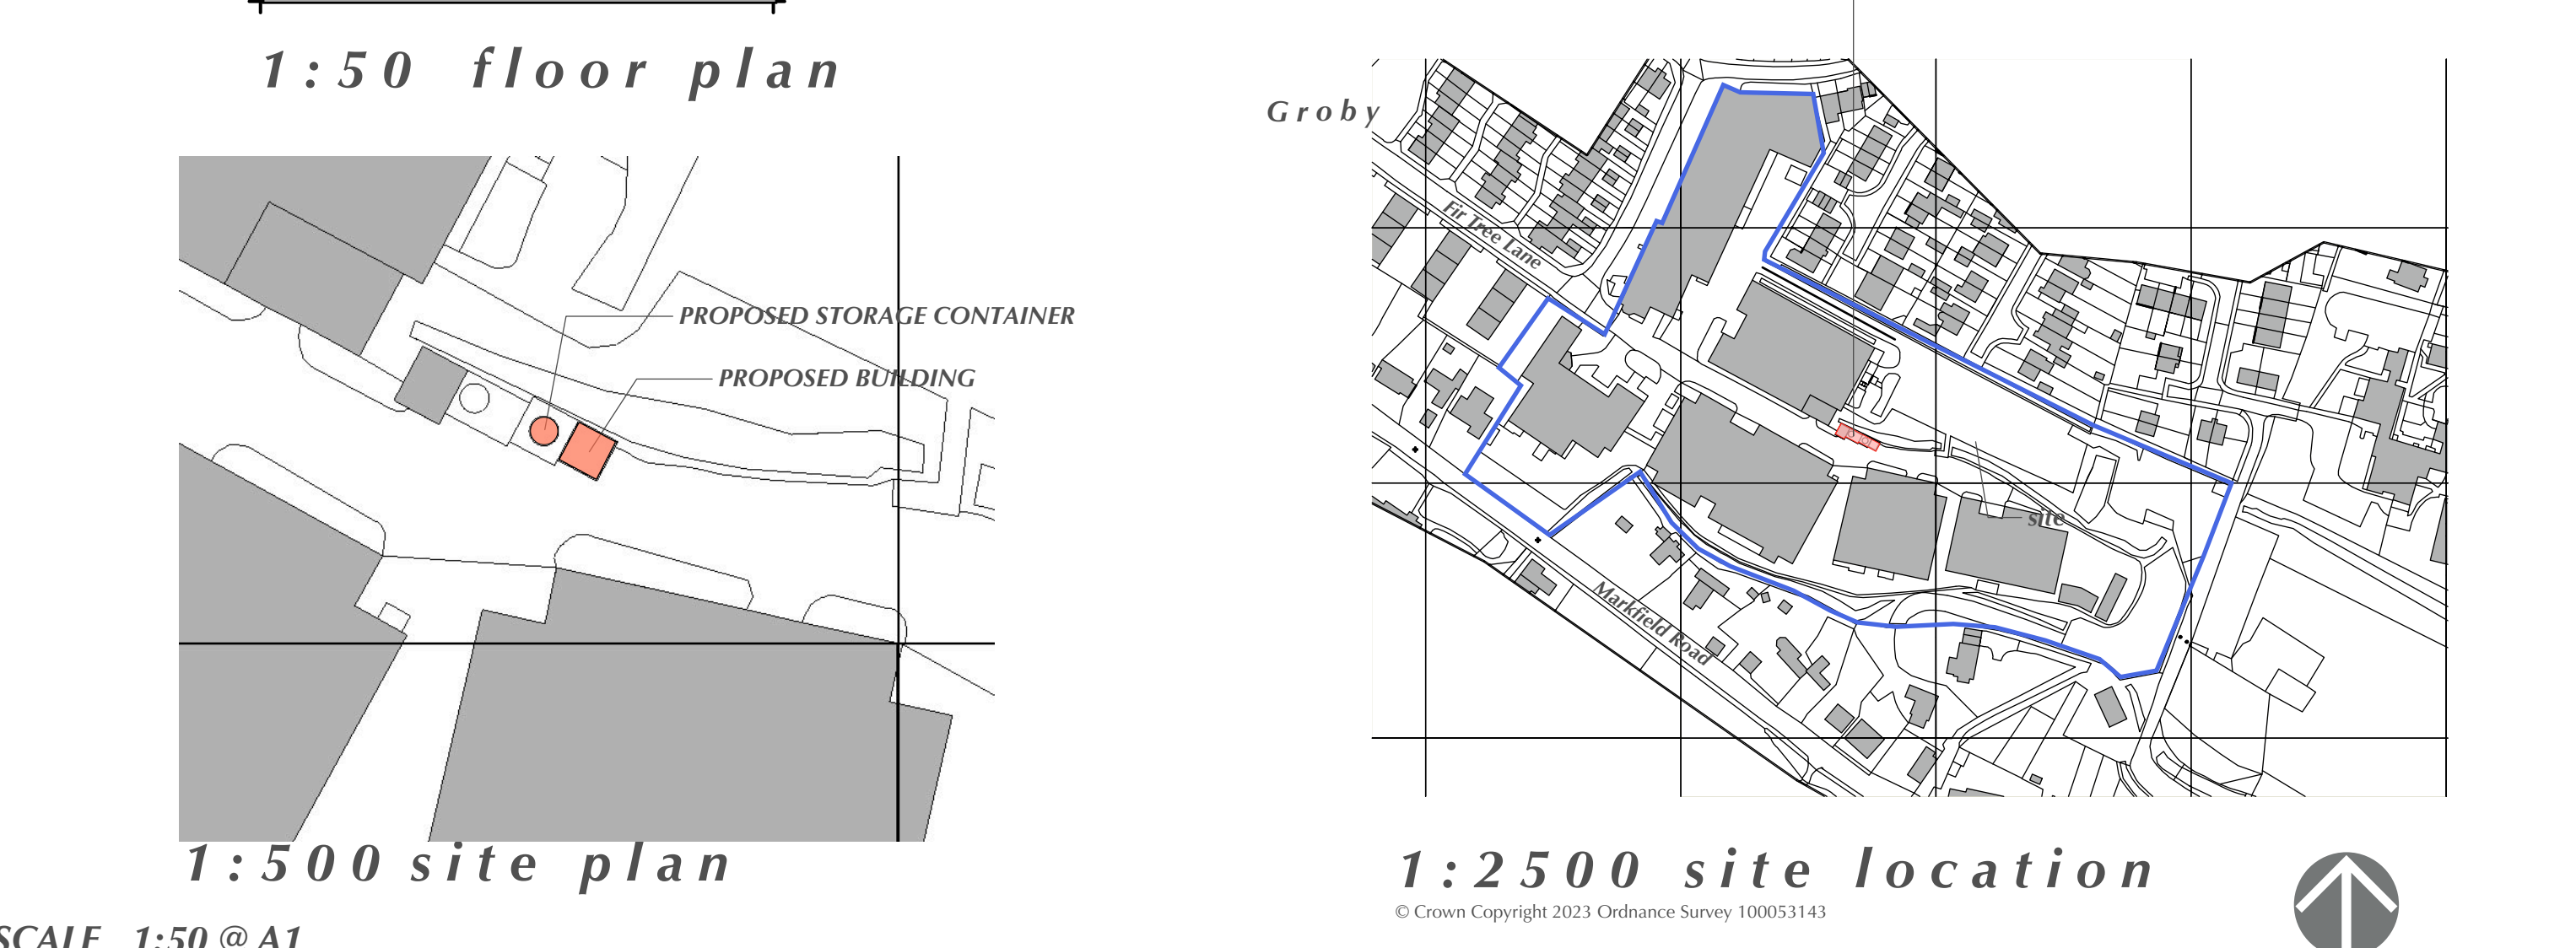
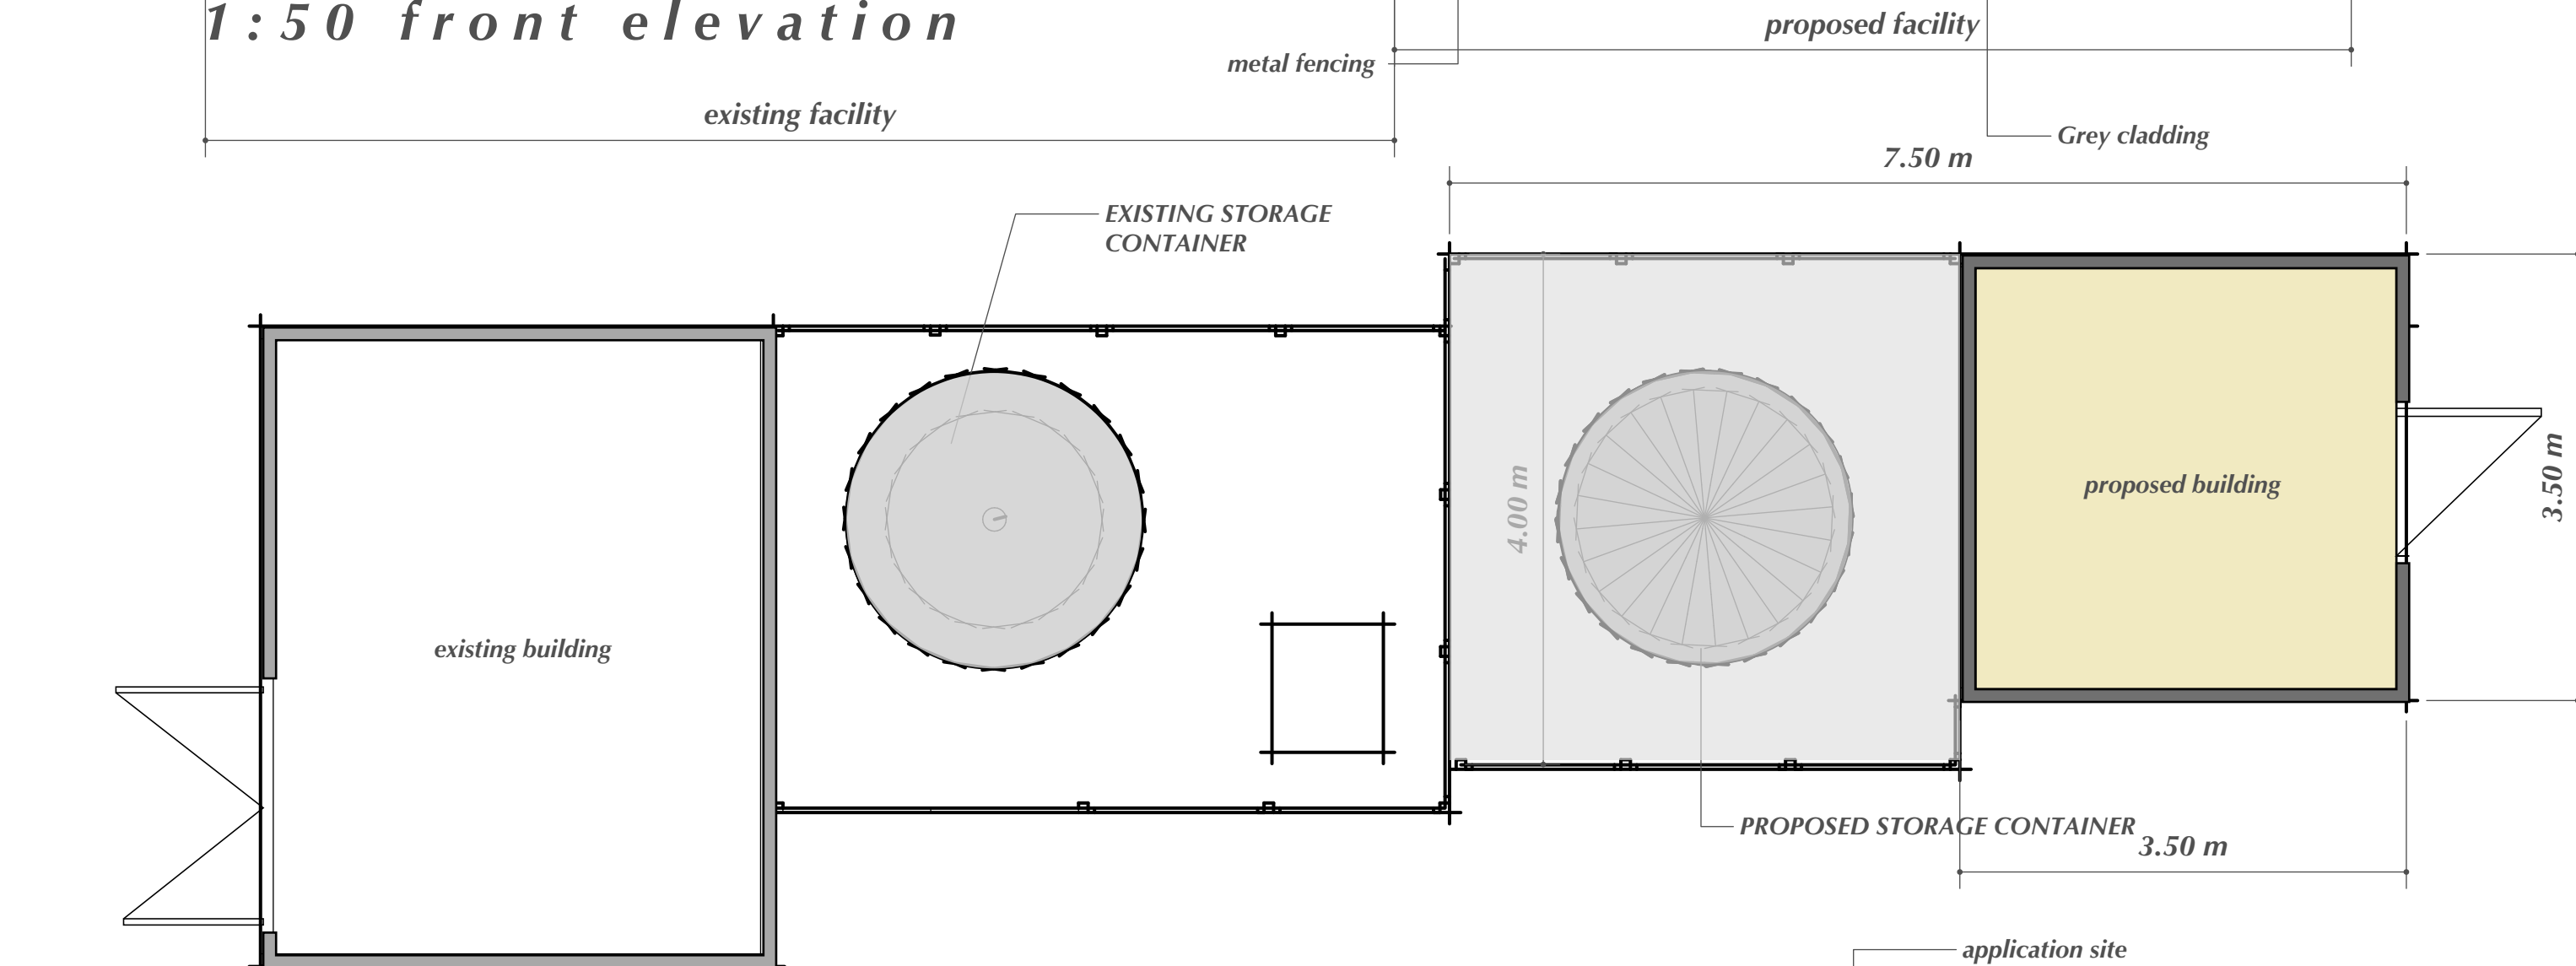


PROPOSED EXTENSION TO C02 STORAGE FACILITY

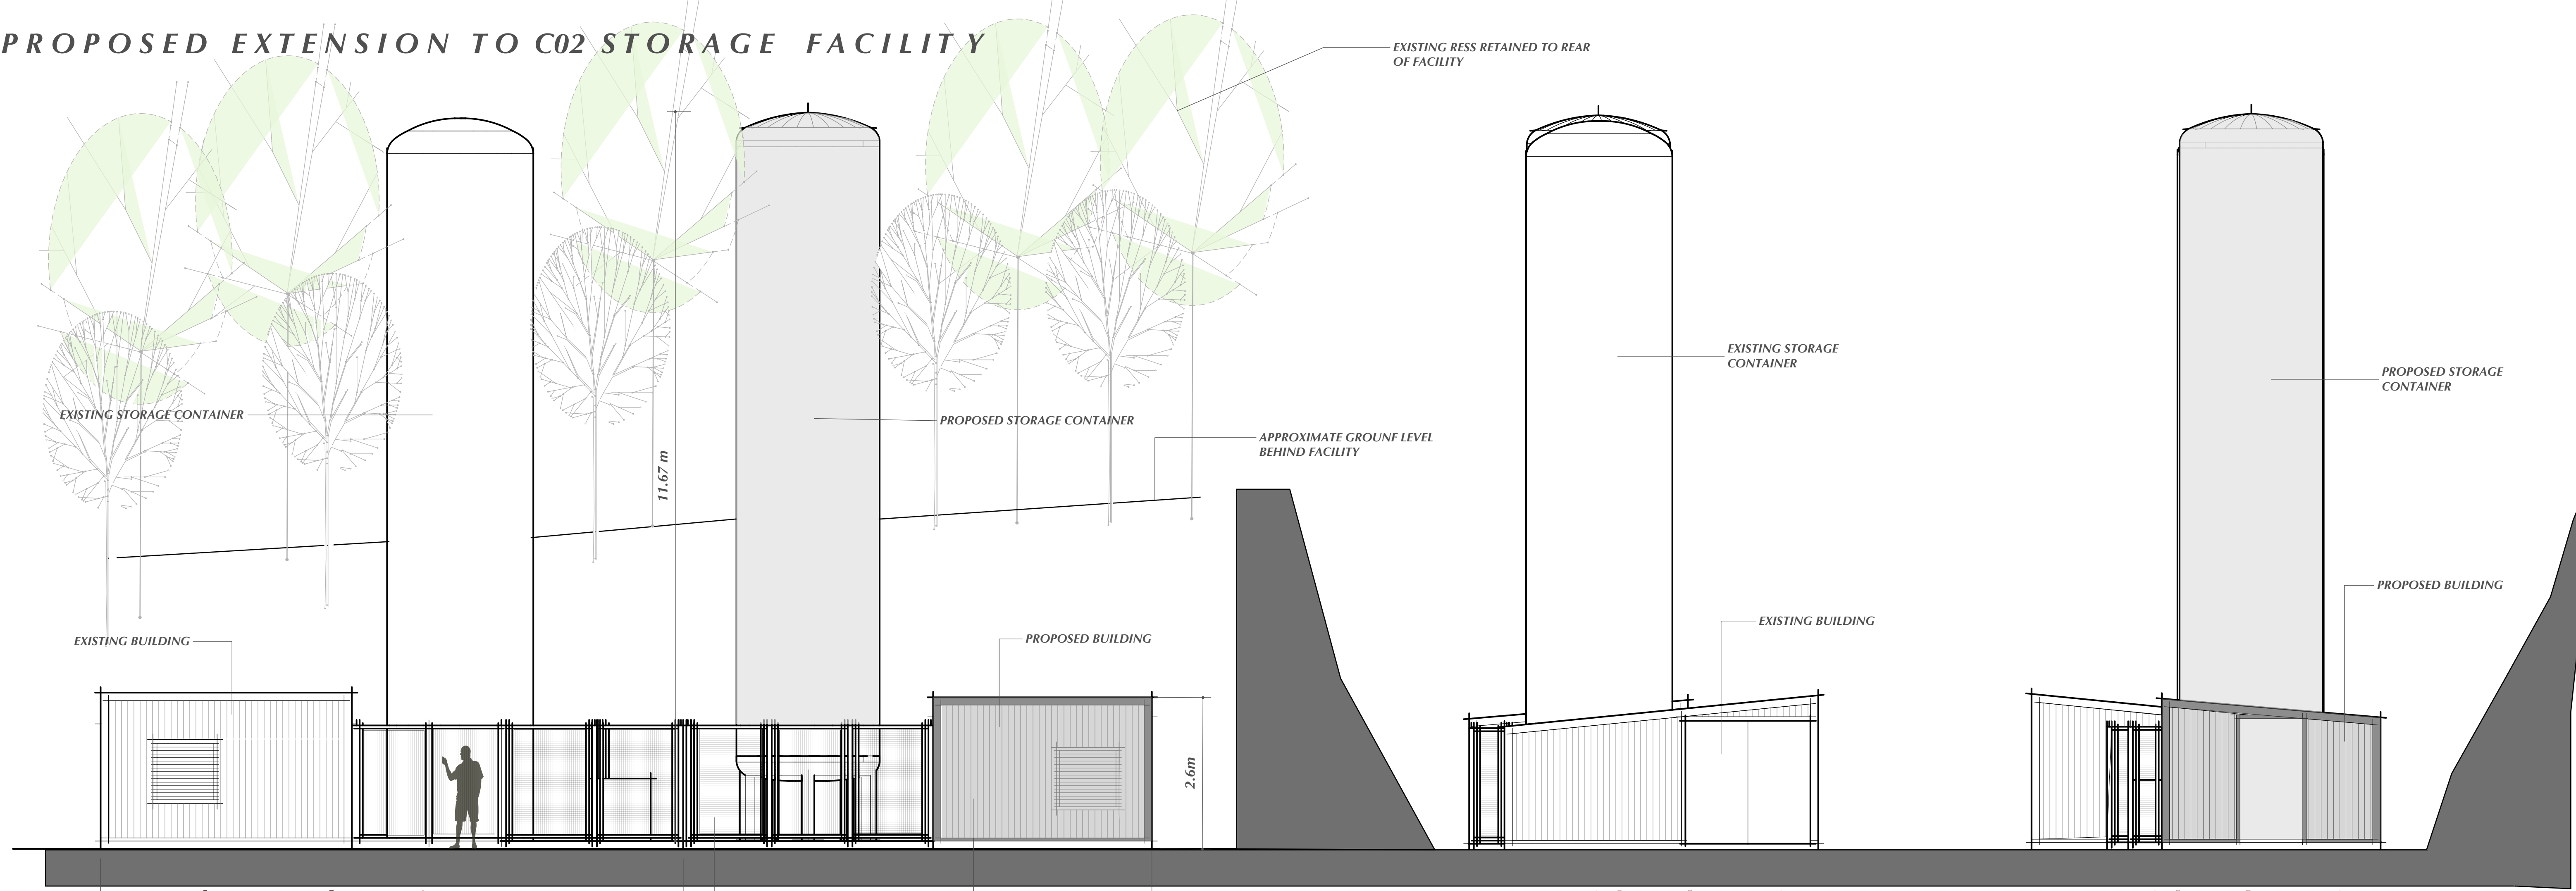

DESIGN
CREATE
INNOVATE

-n. to make plans to build an object
-v. to make something new
-v. to make changes to something established

ARCHITECTURE -n. the art and technique of designing buildings



T: 01530 588141. M: 07834 162626. E: dciarch@me.com

Project:
PROPOSED EXTENSION TO C02 STORAGE FACILITY

Address:
Fir tree lane, Groby, Leics. LE6 0FH

Client:
BHGE GROBY

Drawing:
PLANNING DRAWING

Drawing No:
02

Rev:

Revision:

Scale:
1:50, 1:500, 1:2500

Drawing by:
Darren Insley

Project Ref:
1086-BHGE