
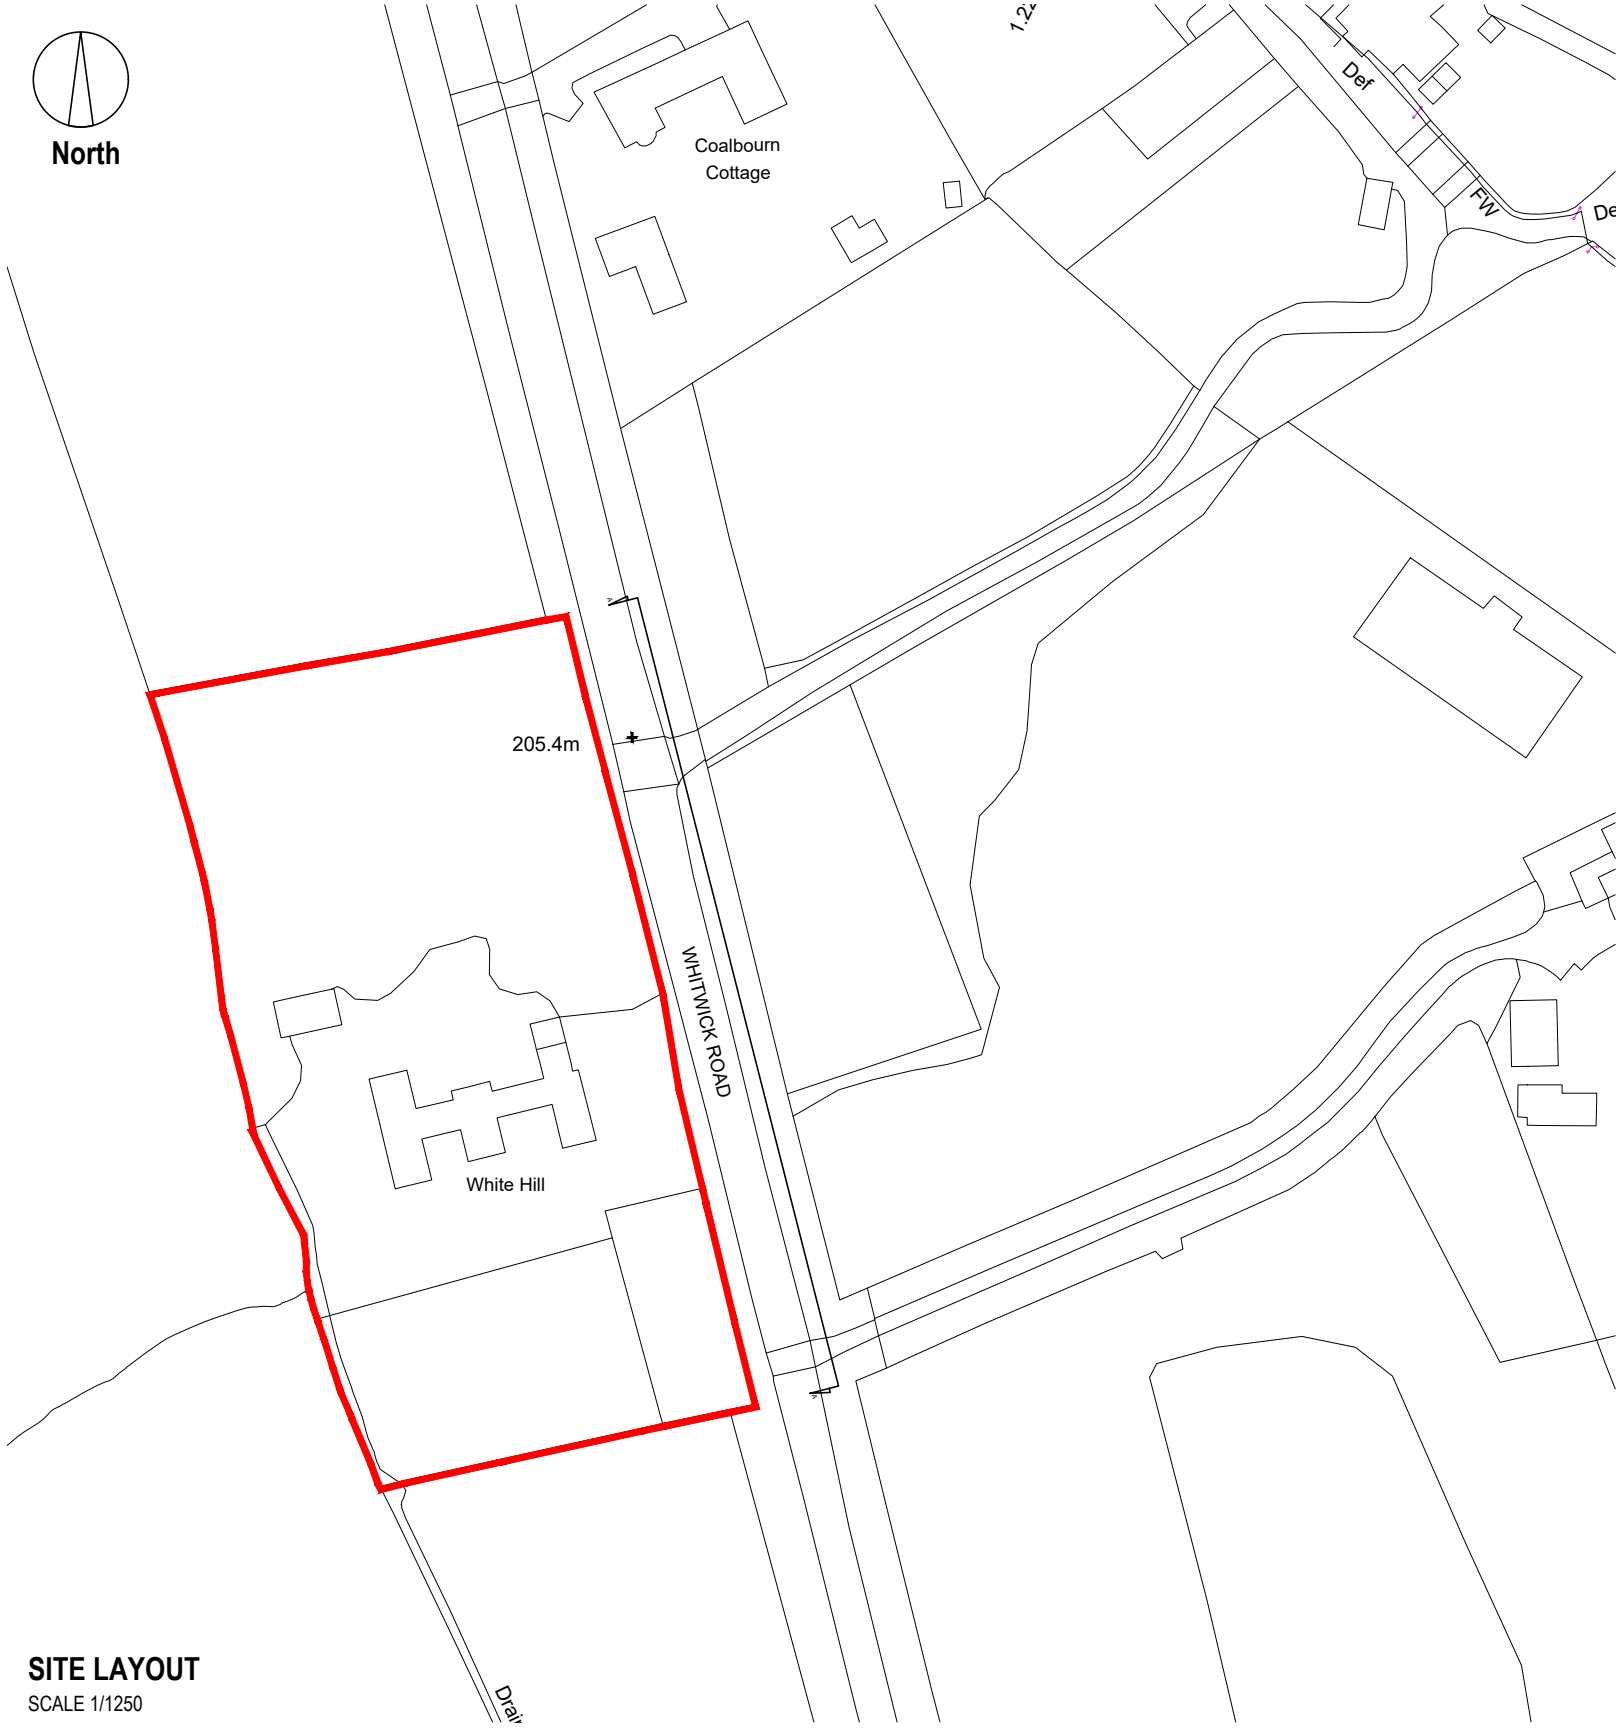


THIS DRAWING IS ISSUED FOR THE SOLE AND EXCLUSIVE USE OF THE NAMED RECIPIENT. DISTRIBUTION TO ANY THIRD PARTY IS ON THE STRICT UNDERSTANDING THAT NO LIABILITY IS ACCEPTED BY DESIGN STUDIO ARCHITECTS LTD FOR ANY DISCREPANCIES, ERRORS OR OMISSIONS THAT MAY BE PRESENT AND NO GUARANTEE IS OFFERED AS TO THE ACCURACY OF THE INFORMATION SHOWN. THIS DRAWING IS FOR REFERENCE ONLY. PLEASE REPORT ANY DISCREPANCIES TO THE DESIGNER BEFORE ANY WORKS COMMENCE. ALL DIMENSIONS TO BE CHECKED ON SITE BEFORE ANY WORKS COMMENCE. DESIGN STUDIO ARCHITECTS LTD. COPYRIGHT RESERVED.

Rev	Date	By	Description
-----	------	----	-------------

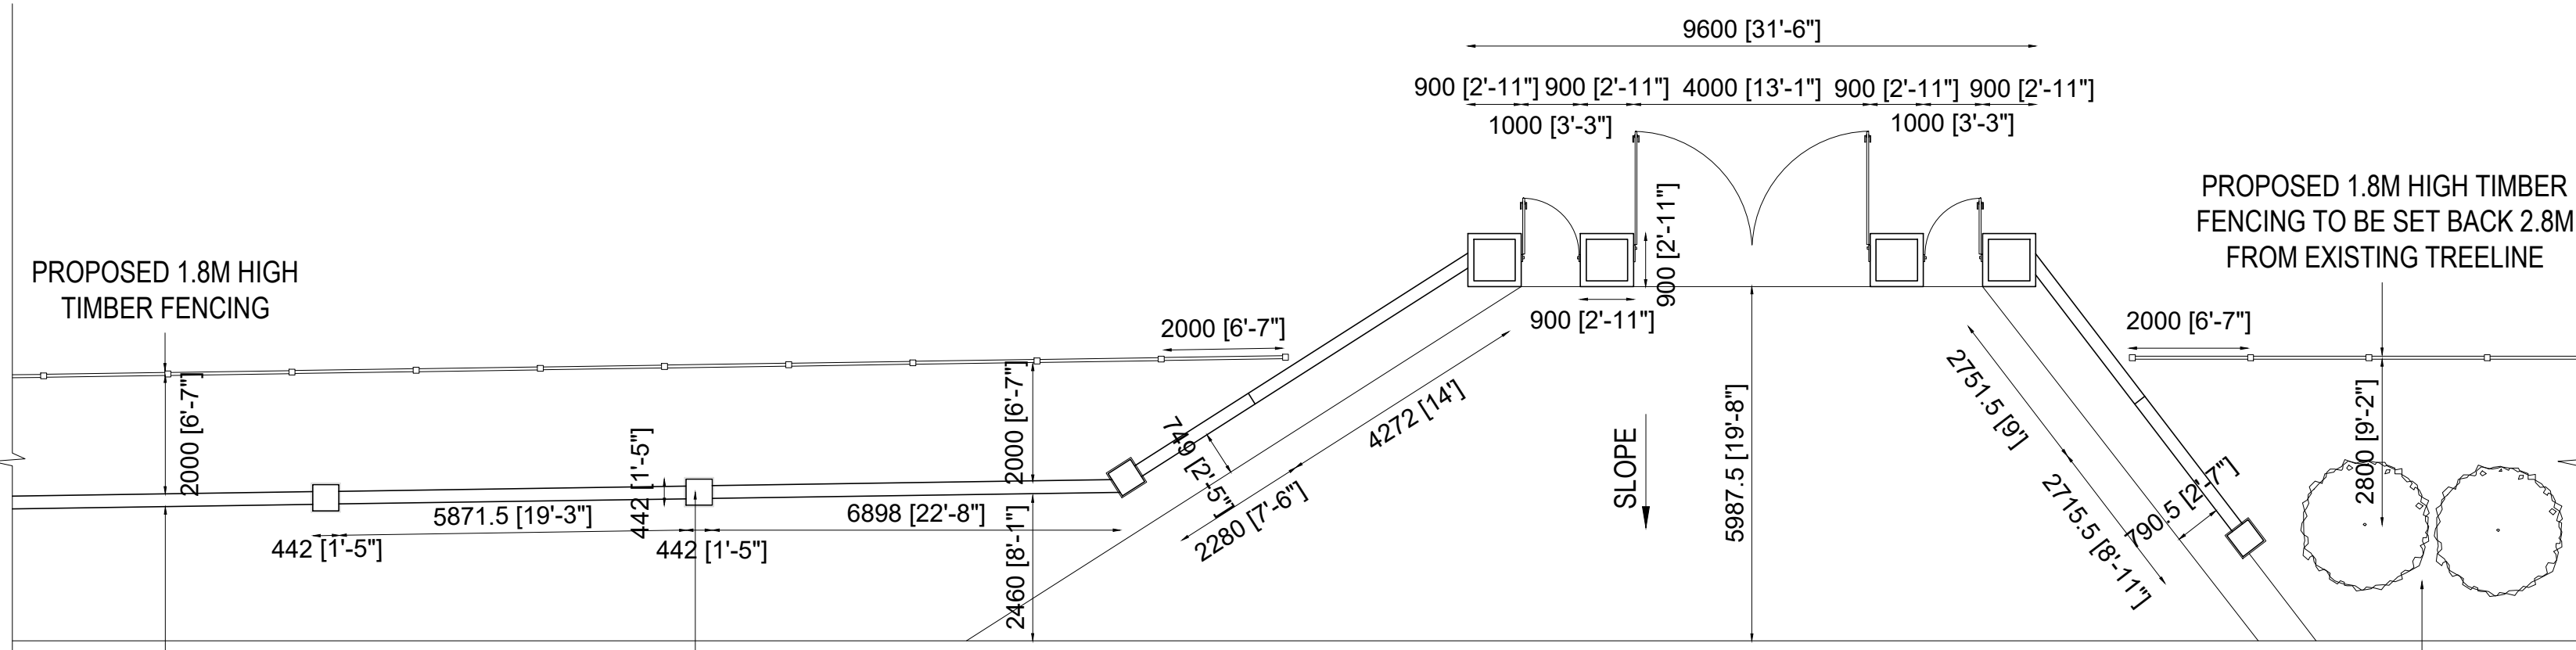

Existing Street Scene

dsa
design studio
architects.

Regent House, 7 Upper King Street
Leicester, LE1 6XB

t:0116 251 0606 | wds-a.co.uk |
e:info@ds-a.co.uk

Project Details:

White Hill
Whitwick Road
Coat Oak
LE67 9QB

Drawing Name:
Proposed Boundary Wall Plans and Elevations

Drawing Stage:
PLANNING

Drawn: GH Check: KS Date: 02/09/2022 Scale: 1:100/200

Drawing Number:
22093 DSA XX XX DR A 101 X

RIBA
Chartered Practice

East Midlands
Chamber

COMS
SAFETY SYSTEM