


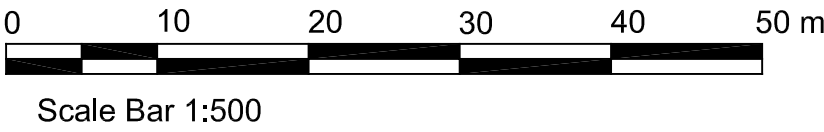

Block Plan As Proposed Scale 1:500



Location Plan As Existing Scale 1:1250

			Irg
rev	date	description	by
15 Swains Green, Burbage, Hinckley LE10 2QX Mr W Carter			
Proposed Rear Extension Location & Block Plans			
project. no.	drg. no.	rev.	
C126	01	-	
scale	date	ref	
1:500/1250 @A3	28/04/26	Irg	