
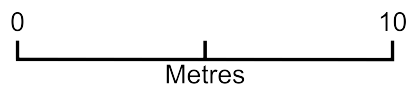


Garage

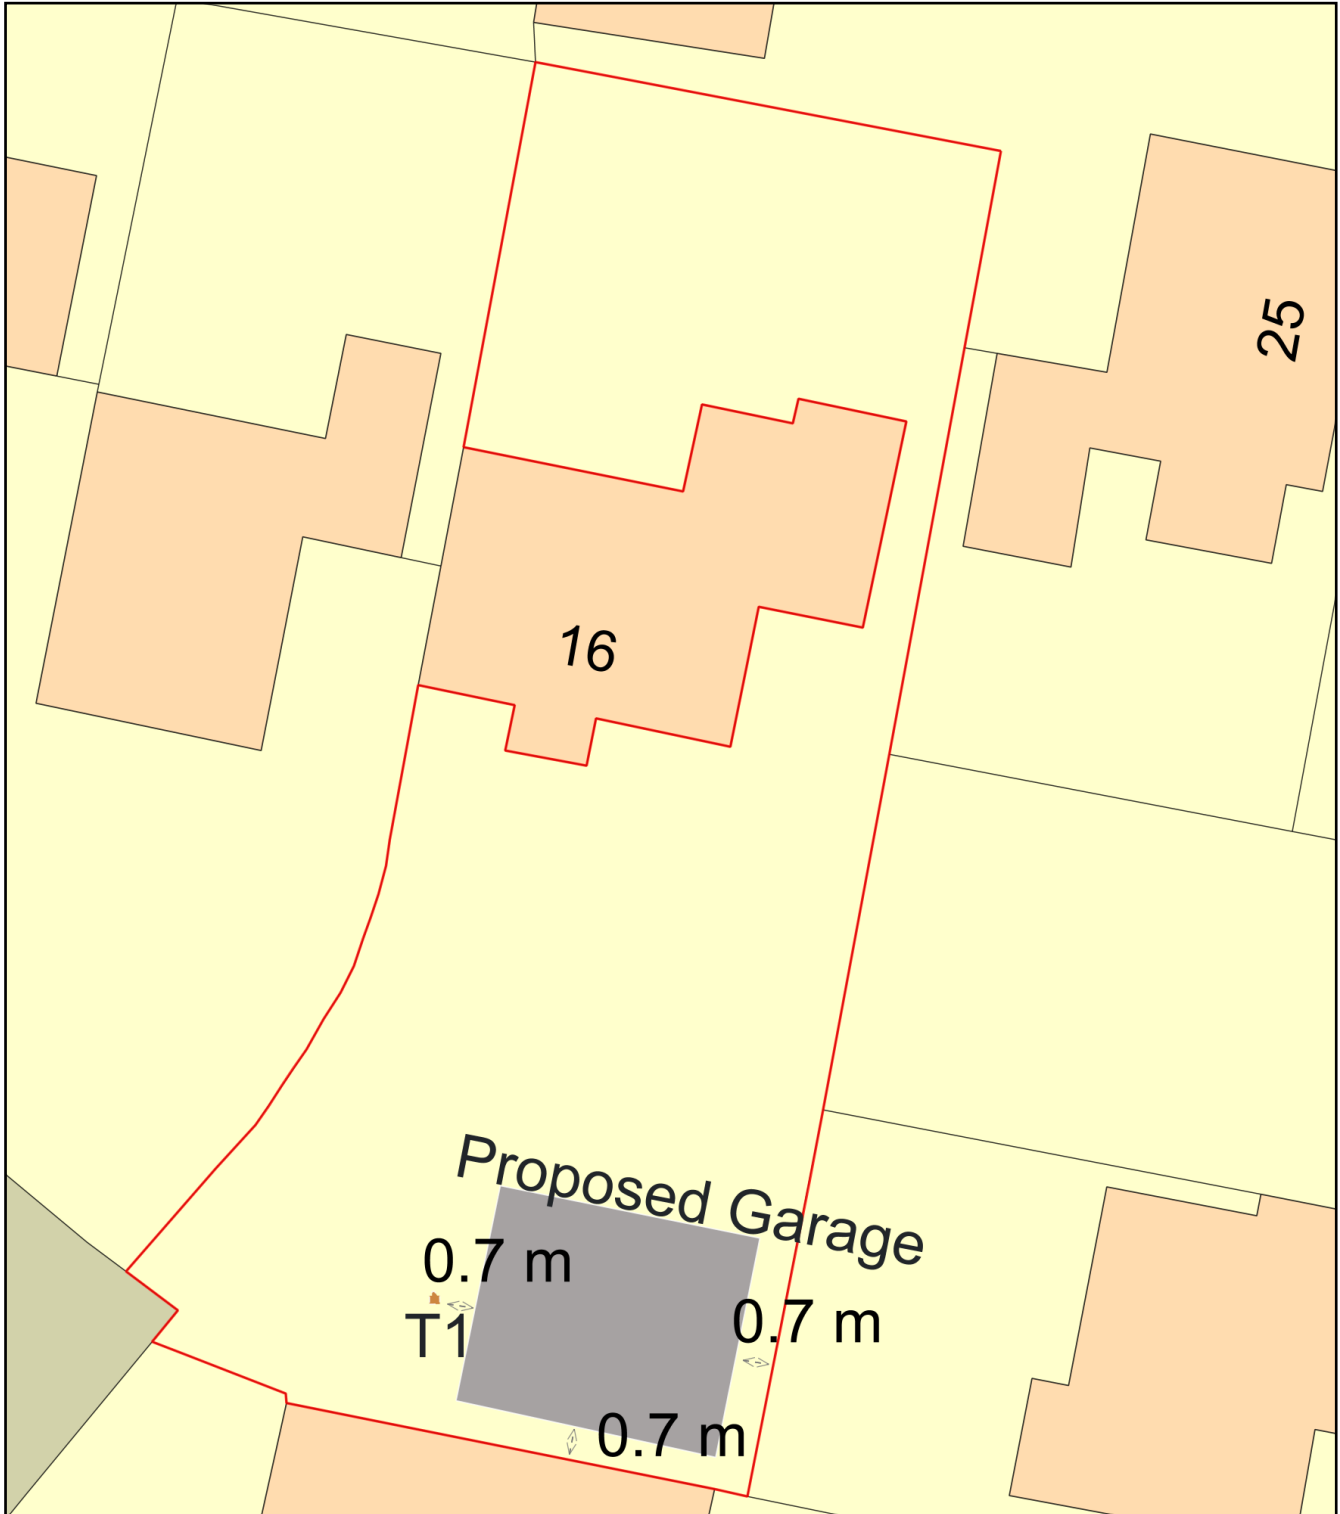

Plan Produced for: Hinckley

Date Produced: 01 Jun 2026

Plan Reference Number: TQRQM26152121313711

Scale: 1:200 @ A4