






Elevation 1

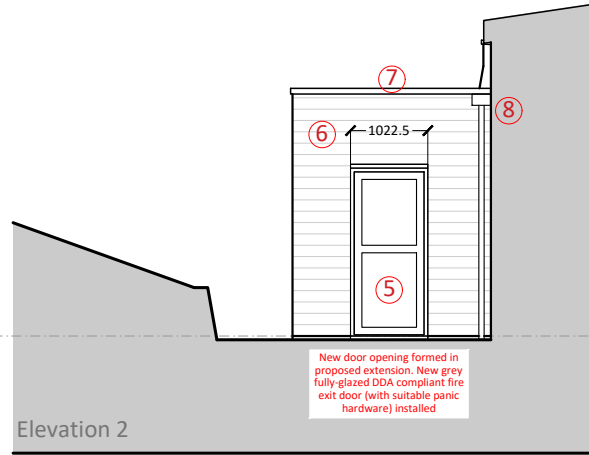

Elevation 2

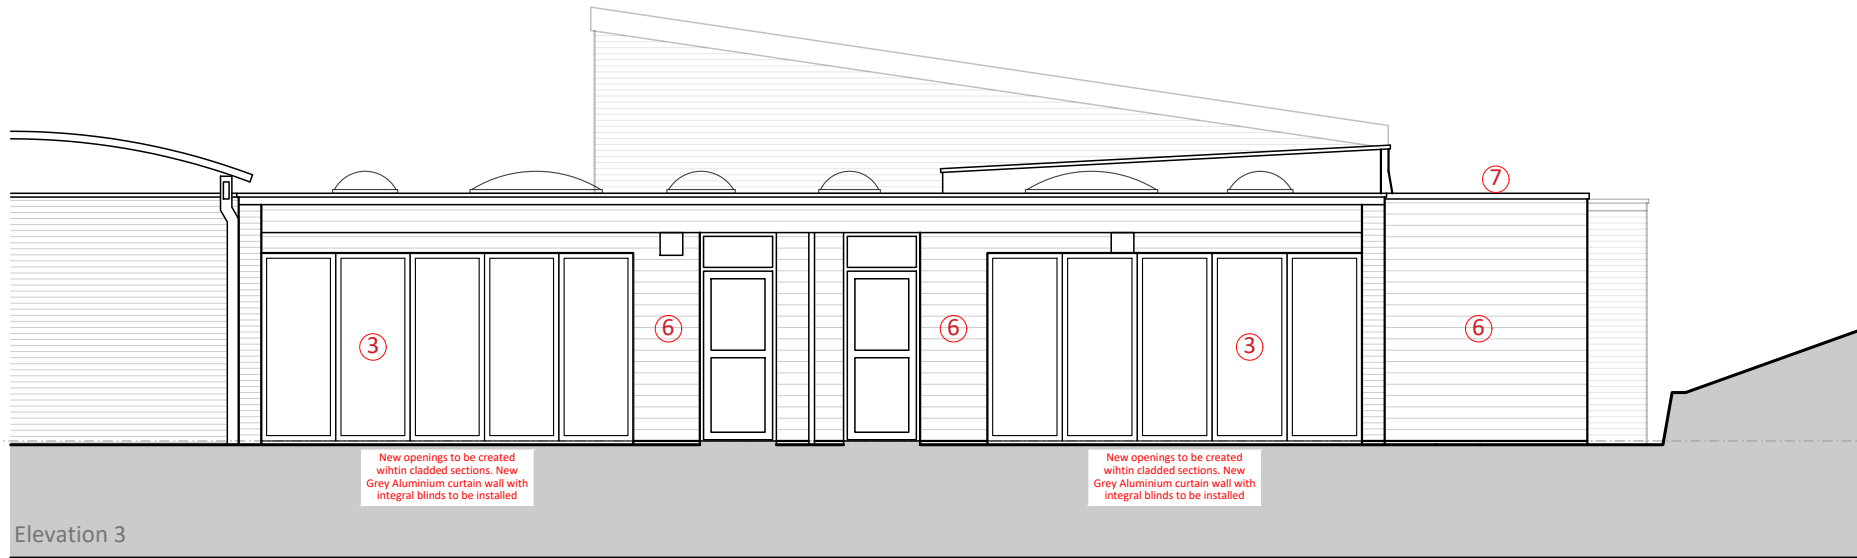

Elevation 3

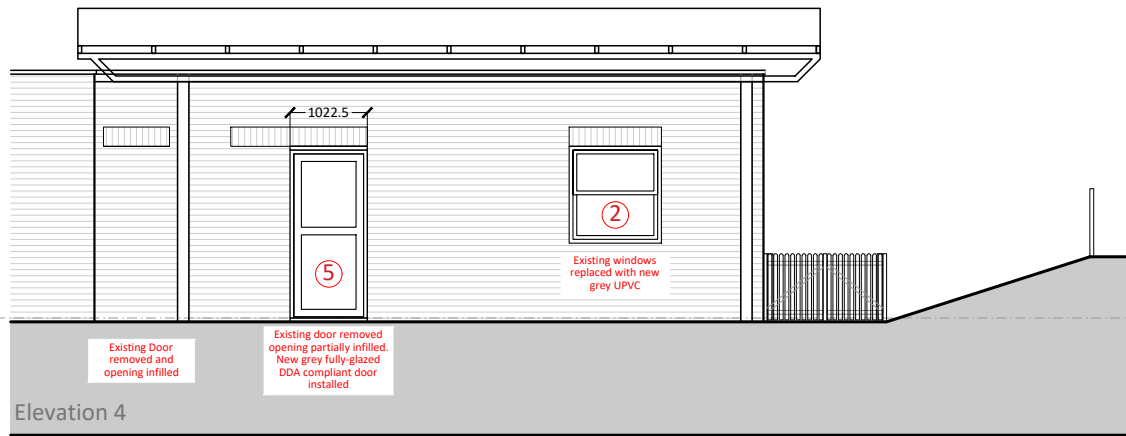


Elevation 4



Elevation 5


Material Schedule

- 1 New White UPVC Window
- 2 New Grey UPVC Window
- 3 New Aluminium Curtain Walling. Colour: Grey
- 4 New Aluminium Door. Colour: White
- 5 New Aluminium Door. Colour: Grey
- 6 Cedral Cladding (or similar). Colour: TBC by client
- 7 Single Ply Flat Roof
- 8 Rainwater goods to match existing

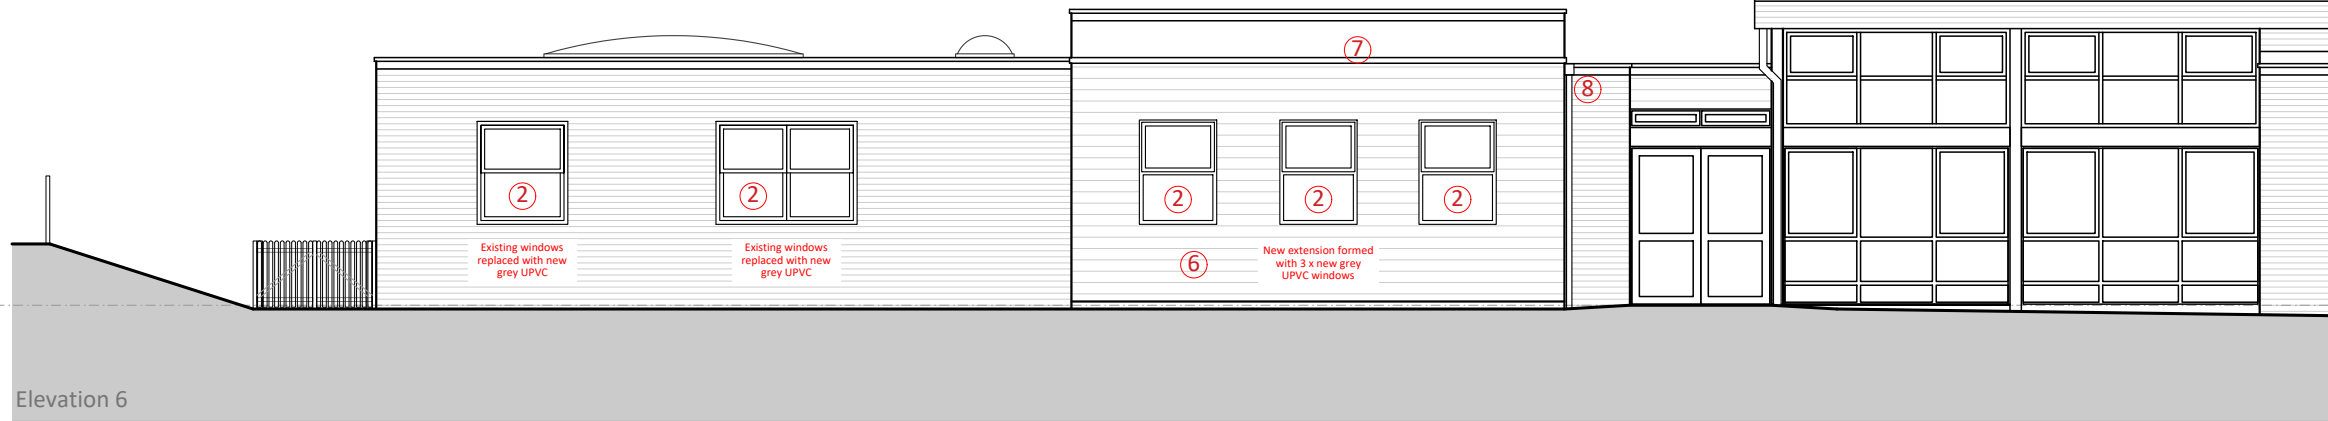


Elevation 6

Copyright of this drawing remains the sole property of Domus Architecture unless otherwise assigned in writing. Do not scale from this drawing, figured dimensions are to be worked in all cases with any discrepancies reported to Domus prior to commencement of any work. Only the original drawing should be relied on.

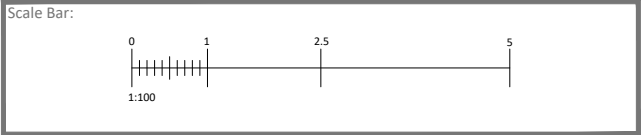

Revision	Date	Description	Checked

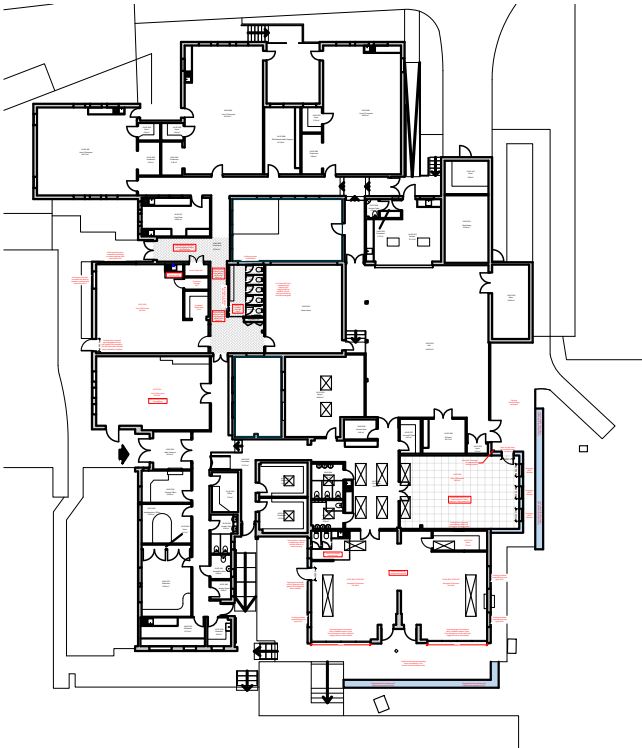

One Campbell Street
Leeds
LS28 6DP

T: 0113 518 1010
E: info@domusarchitecture.co.uk
W: domusarchitecture.co.uk

Project:
Additions & Alteration to Existing School

Site Address:
St Margaret's Church of England Primary School,
High St, Stoke Golding, Nuneaton CV13 6HE

Client:
St Margaret's Church of England Primary School

Title:
Proposed Elevations

Date:	April 2025	Scale:	1:100 @ A3	Checked:	JT
Project:	2100	Dwg No:	A4-03	Revision:	-