

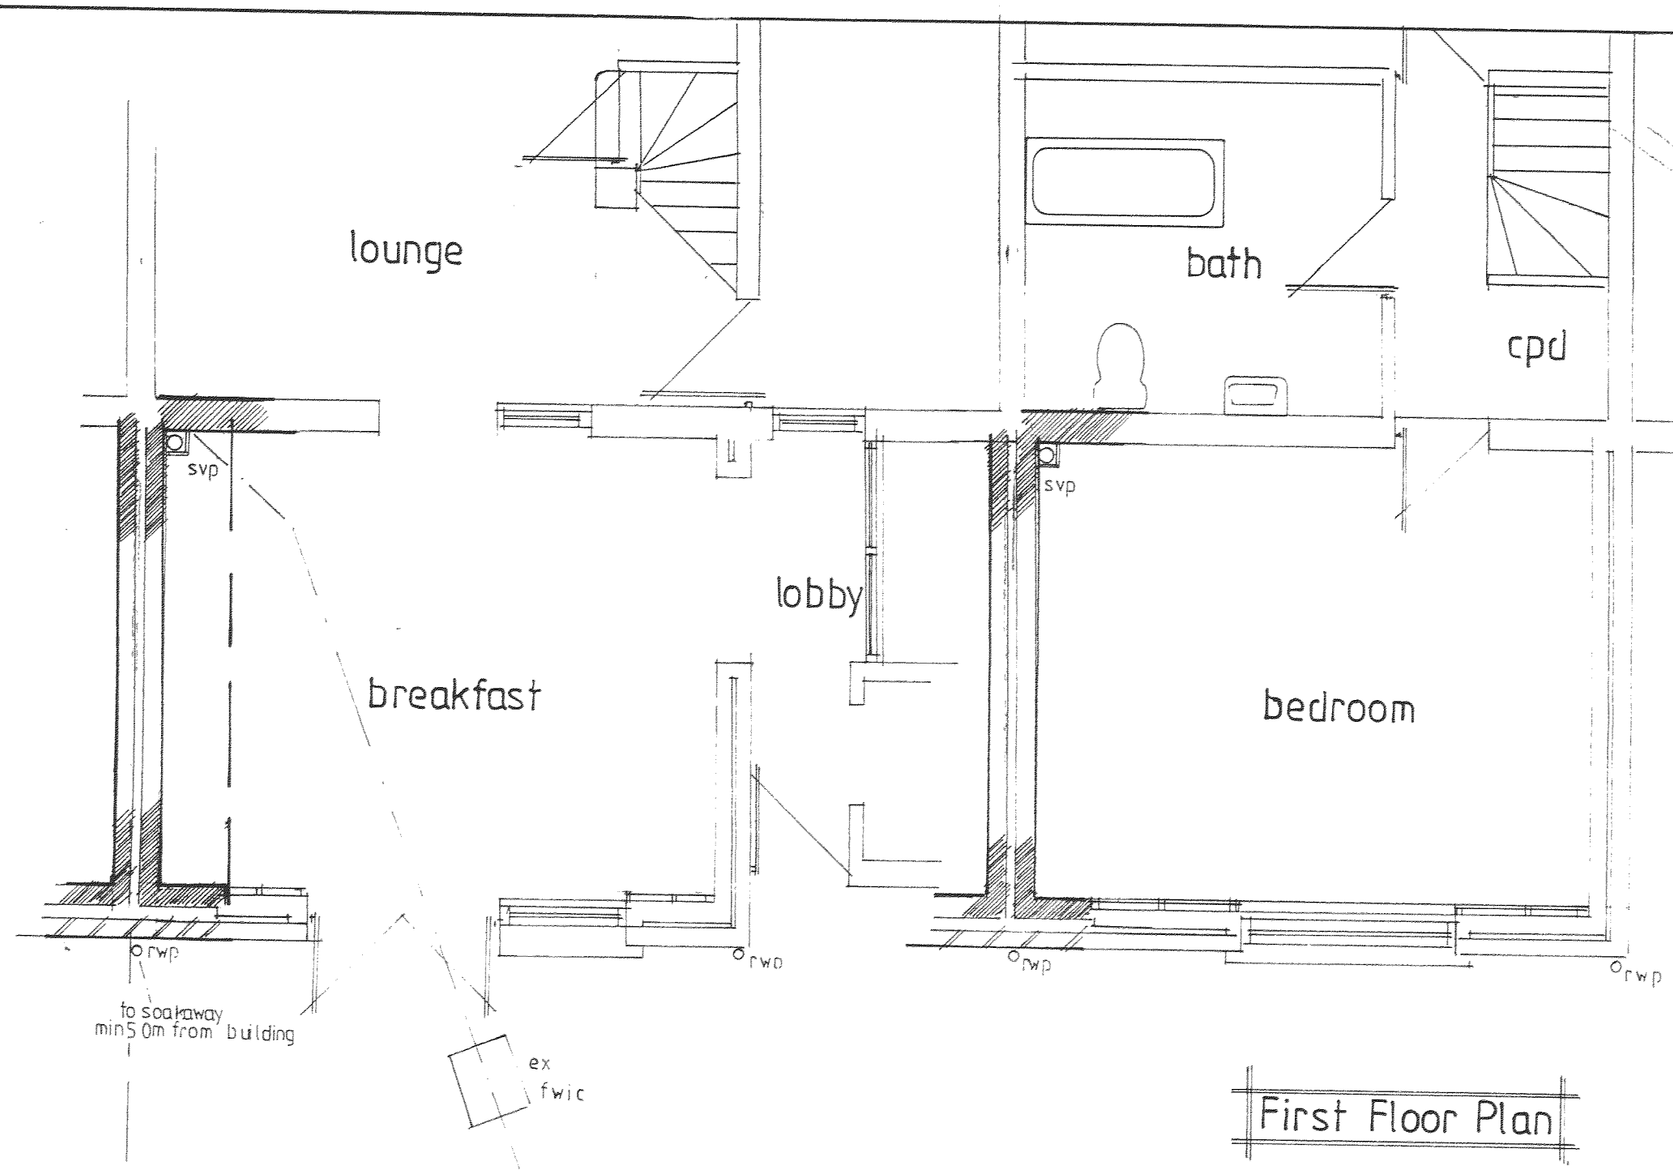


First Floor Plan

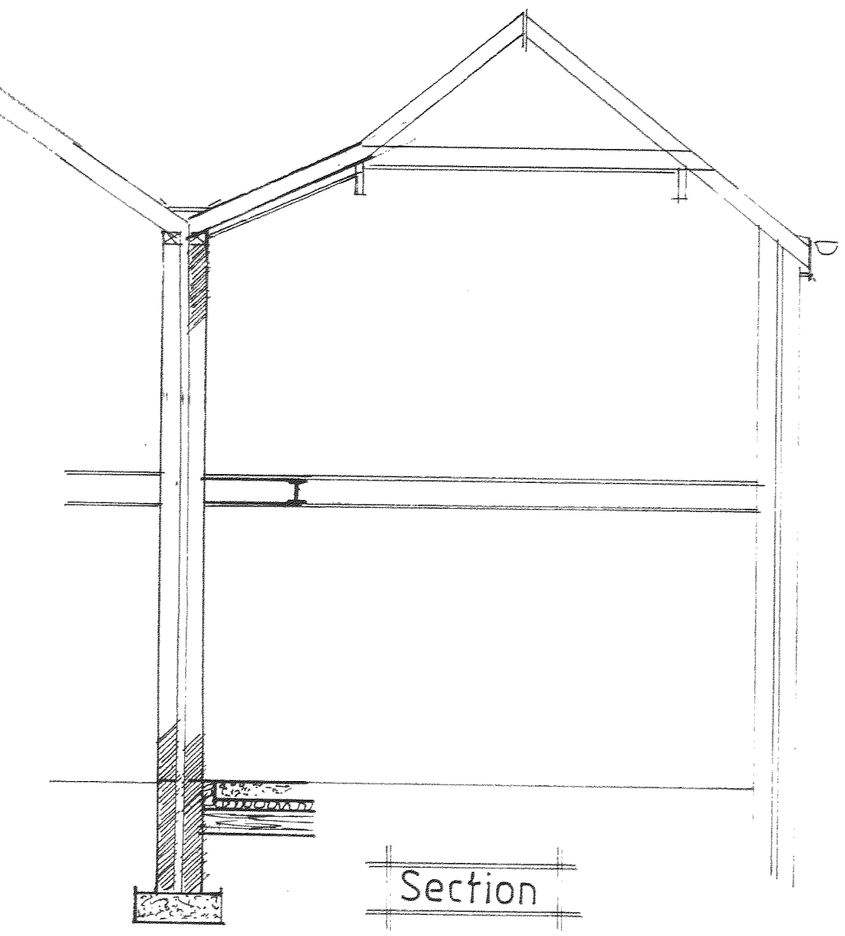

Section

Ground Floor Plan

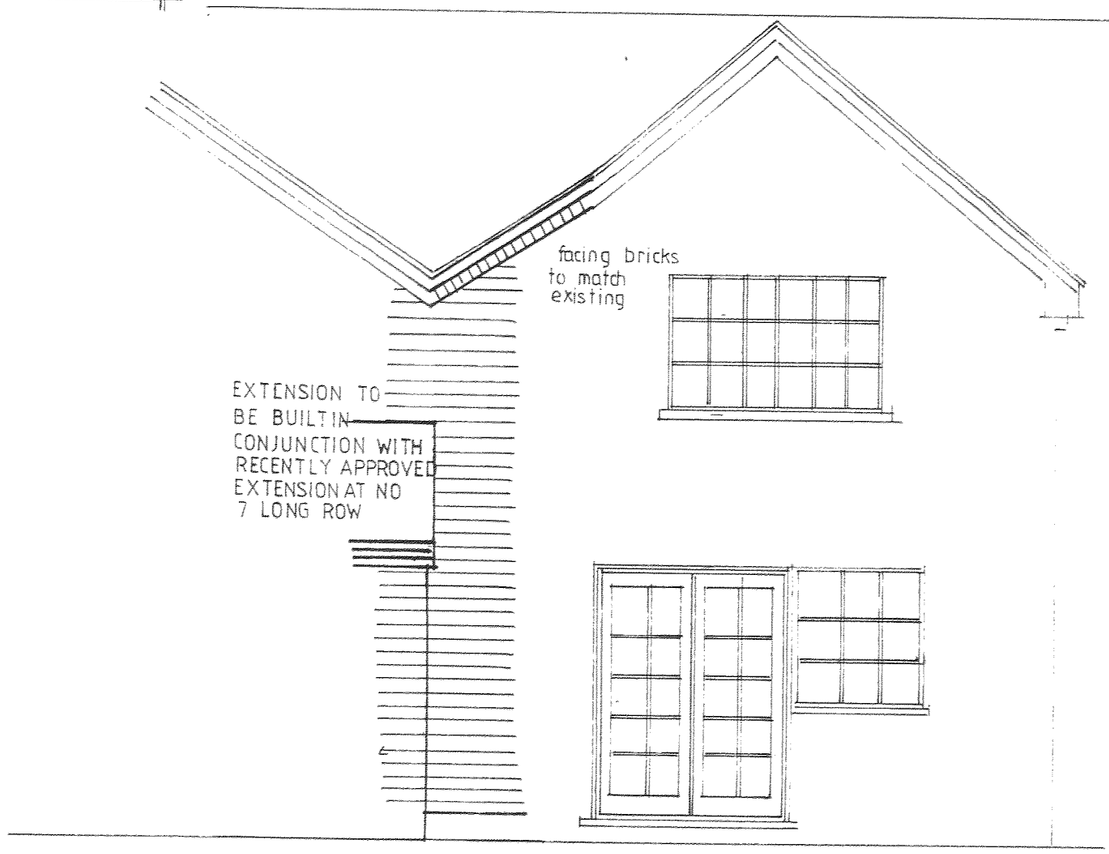

Rear Elevation



Site Plan

DEVEL
SER
23 0
RECE

PROPOSAL
Two Storey Rear Extensi
6 Long Row
Sheepy Road
Sibsop

	Scale 1: 50 & 1
	Date July '08
	Drg.No. 10080

No Date Revision

Premier Building Design
6 Caistor Close
Mile Oak
Tamworth
B78 3PT
01827 287877 07710 038290

All dimensions must be checked on site before w
Drawing for Planning & Building Regulation a

Proposed Plans & Elevations