



First Floor Plan

Ground Floor Plan

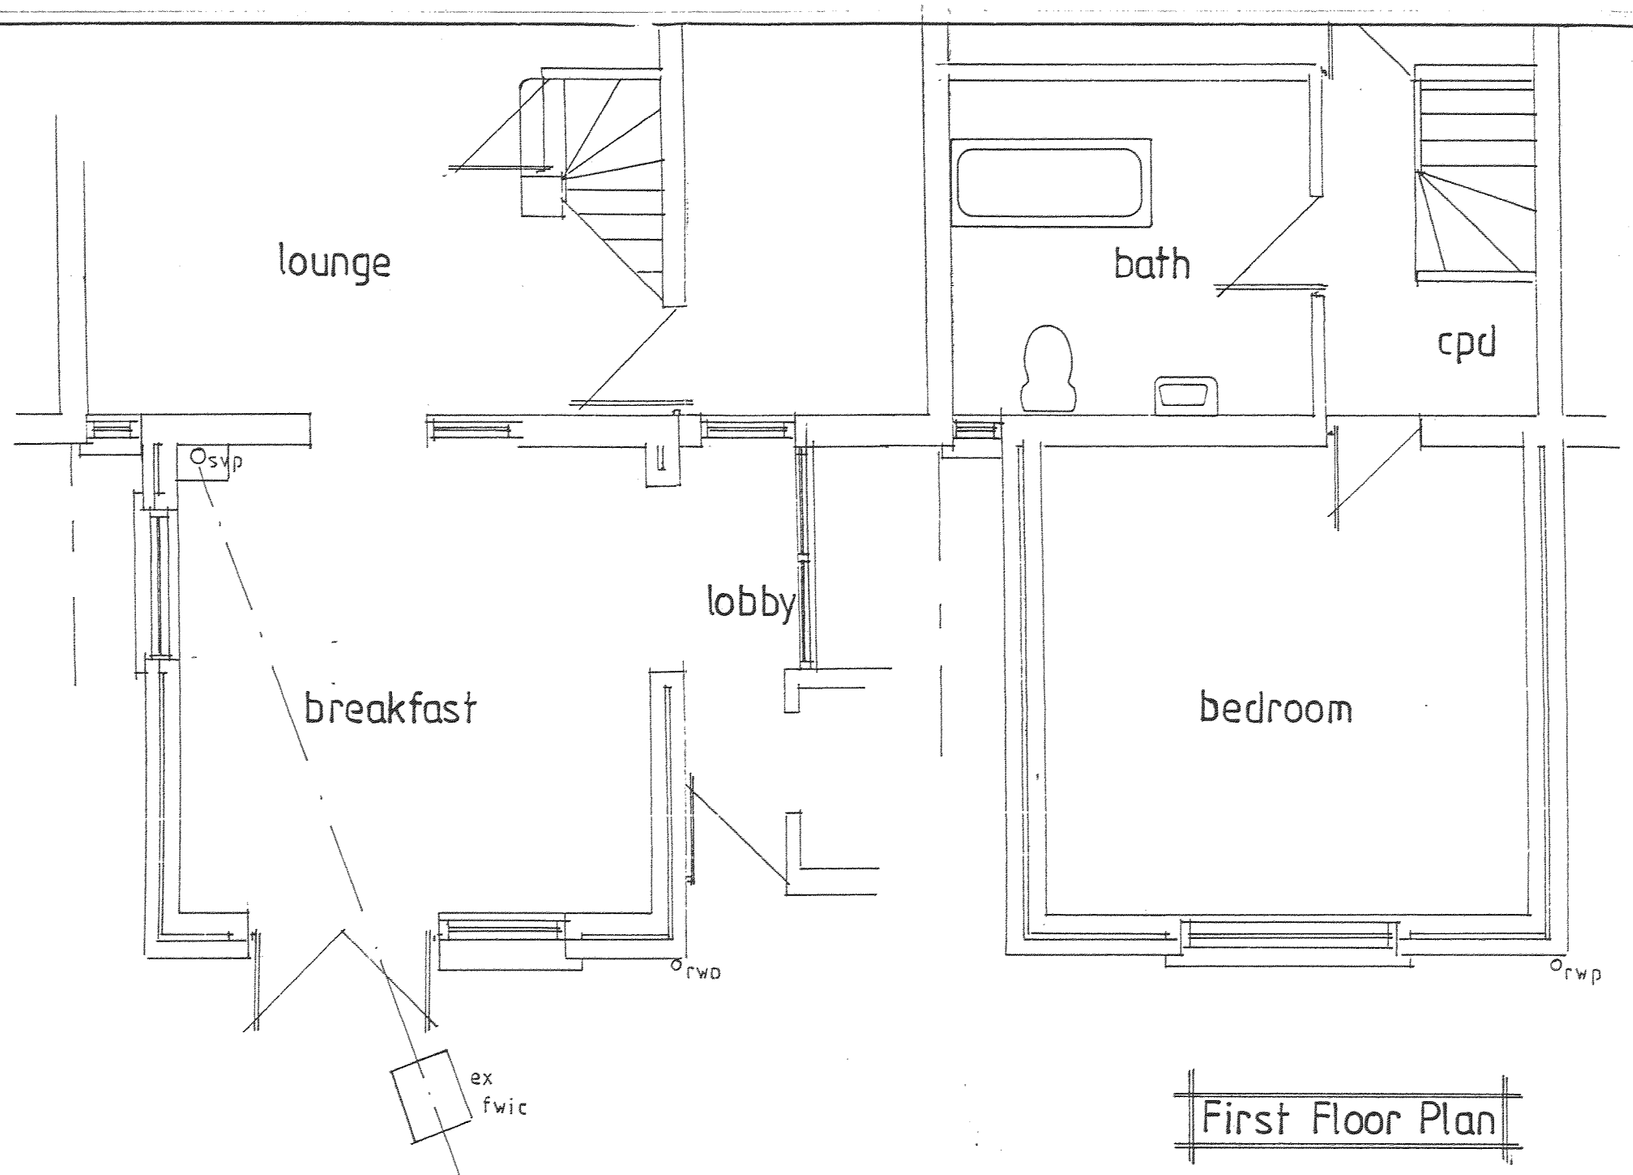

Section

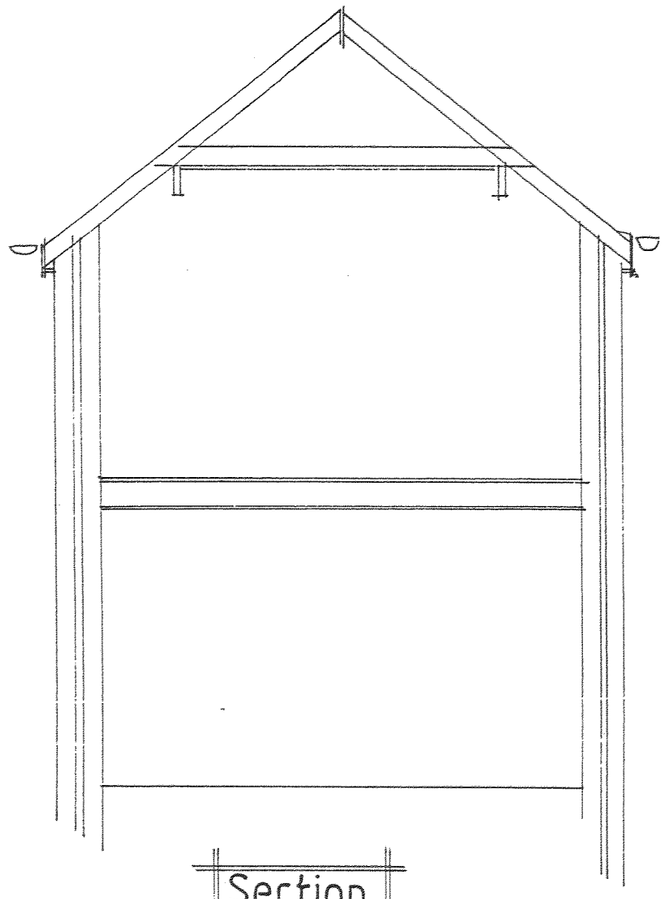

Rear Elevation

DEVELOPMENT SERVICES
23 OCT 2008
RECEIVED

PROPOSAL

Two Storey Rear Extension at
6 Long Row
Sheepy Road
Sibson

	Scale 1: 50
	Date Oct '08
	Drg.No. 100801/1

No Date Revision

Premier Building Design
6 Caistor Close
Mile Oak
Tamworth
B78 3PT
01827 287877 07710 038290

All dimensions must be checked on site before work begins
Drawing for Planning & Building Regulation approval

Existing Plans & Elevations