

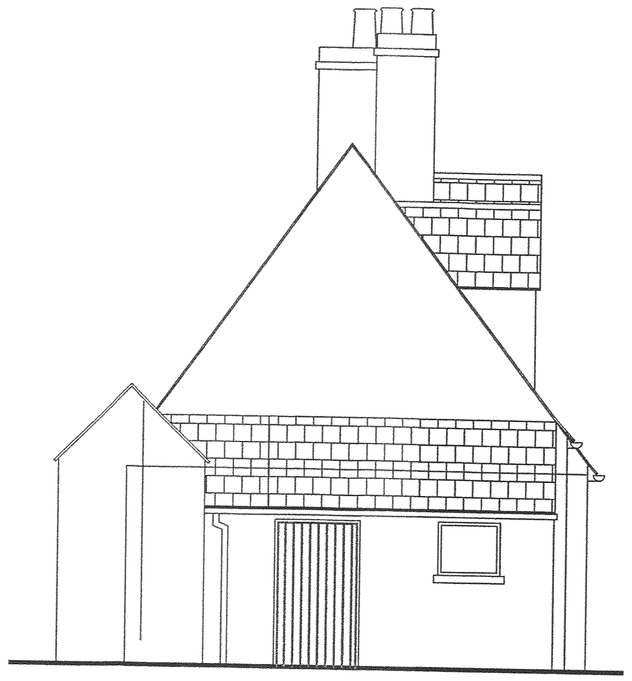



WEST ELEVATION

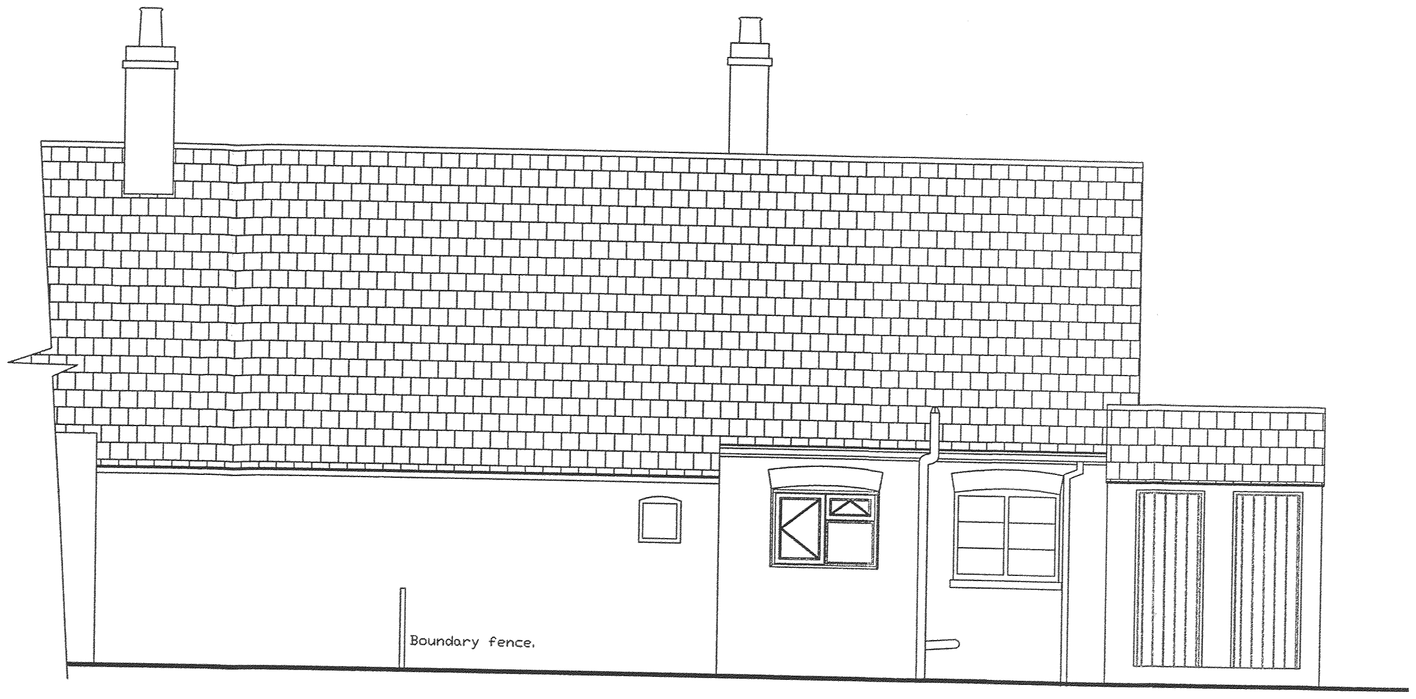


NORTH ELEVATION

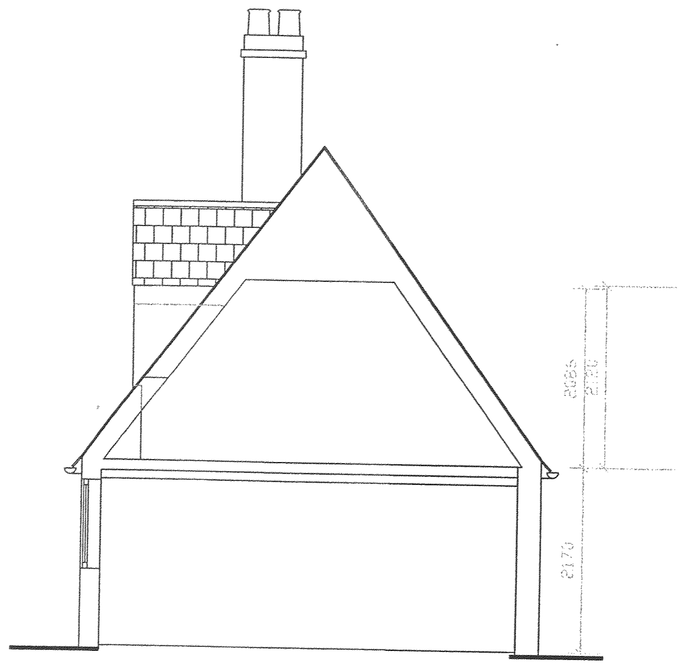


SECTION

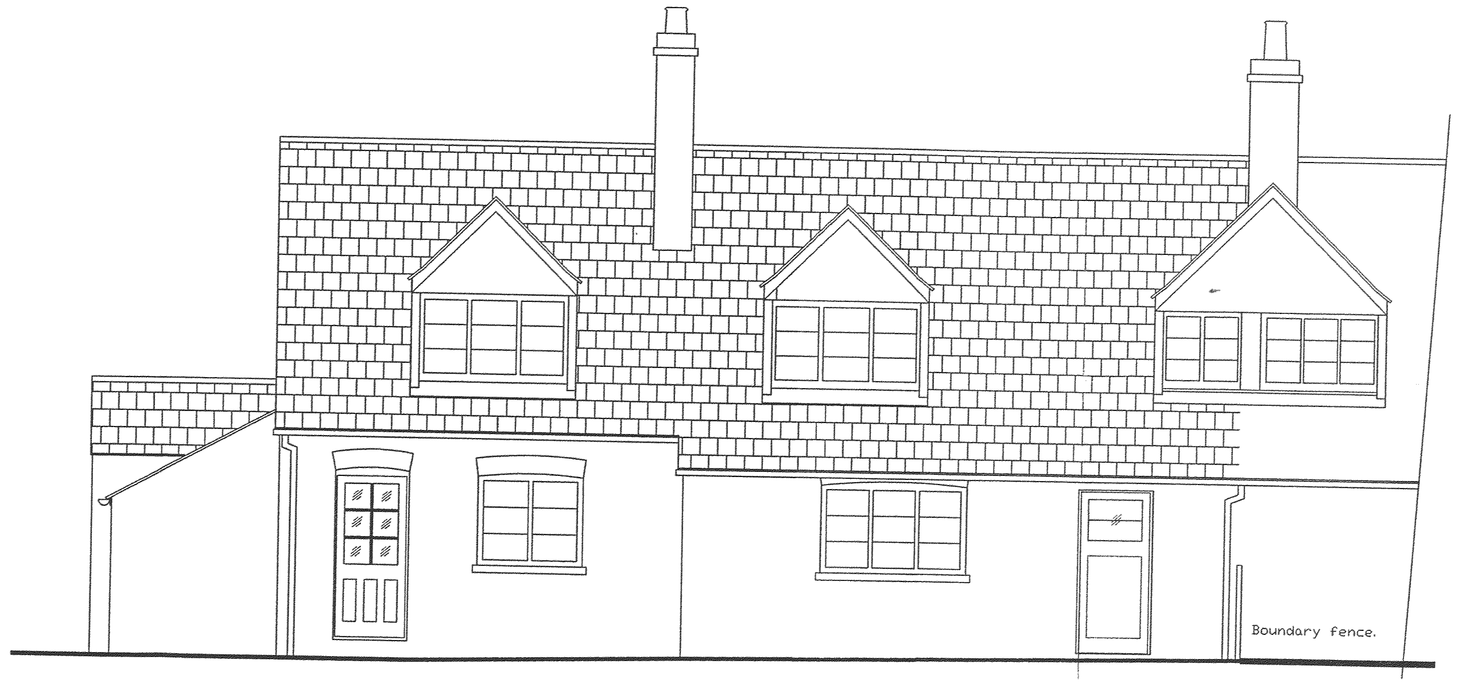

SOUTH ELEVATION

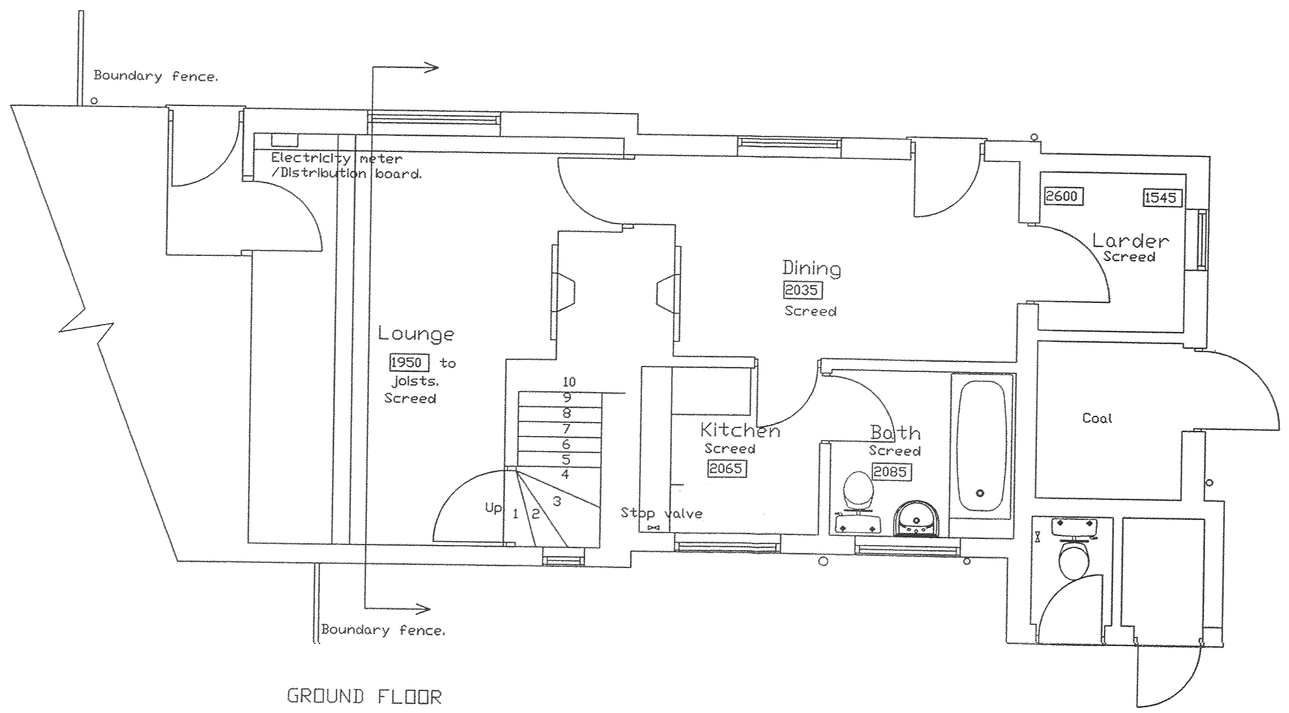

GROUND FLOOR

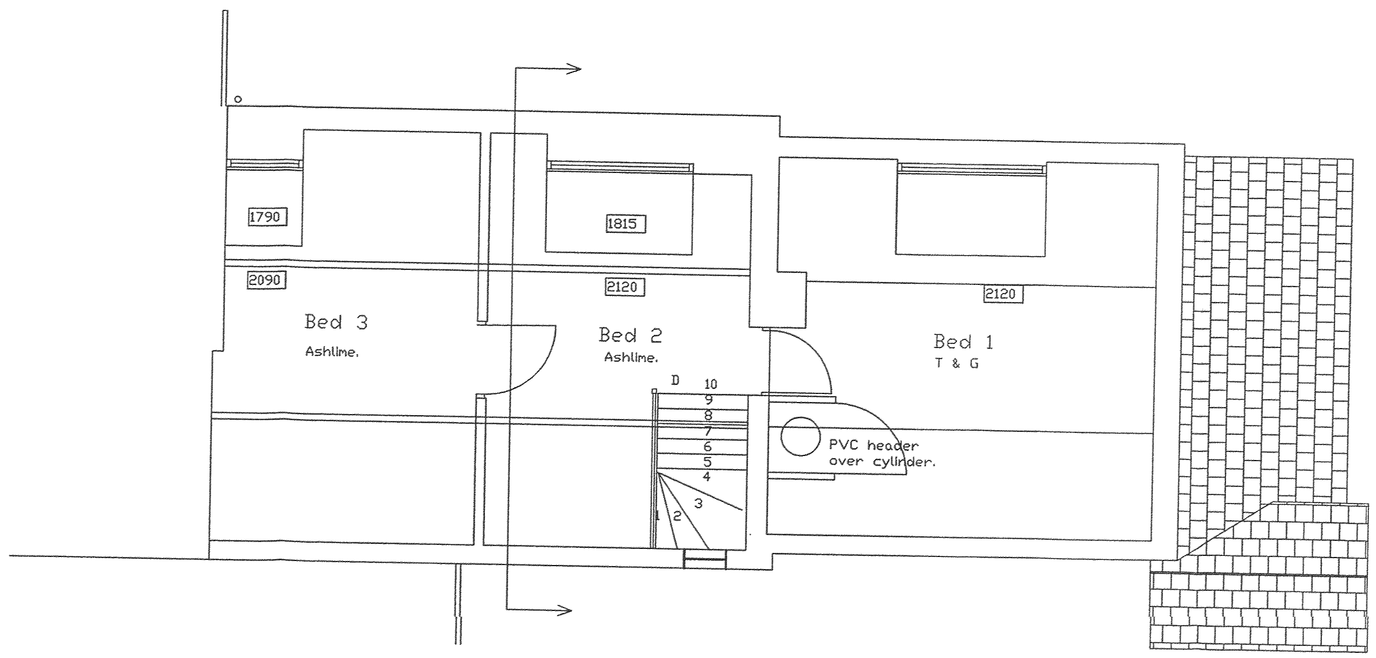

FIRST FLOOR

DEVELOPMENT SERVICES
11 SEP 2008
RECEIVED

CROWN ESTATE GOPSALL

1, BURTON ROAD
TWYCROSS
LEICESTERSHIRE

EXISTING PLANS
AND ELEVATIONS

1:50	CCD
11 APRIL 2004	
PEBN 37780	01