




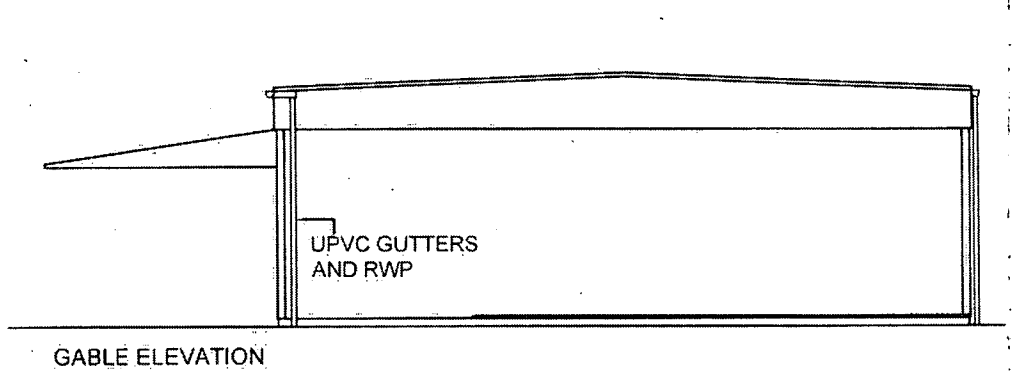

GABLE ELEVATION

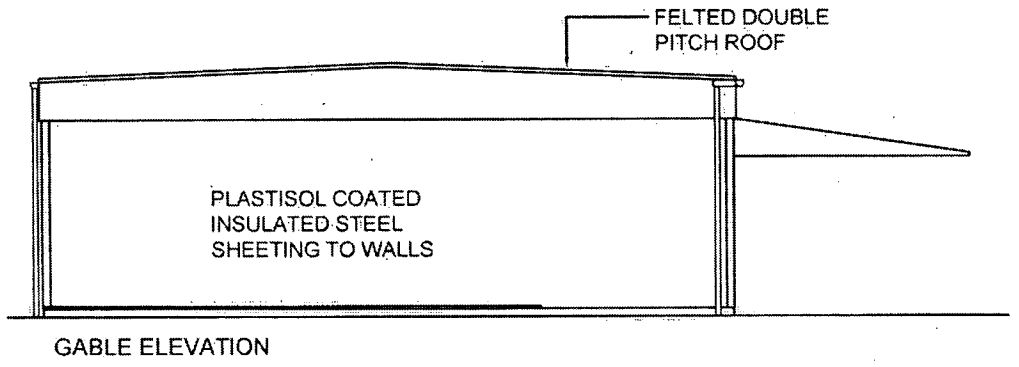

GABLE ELEVATION

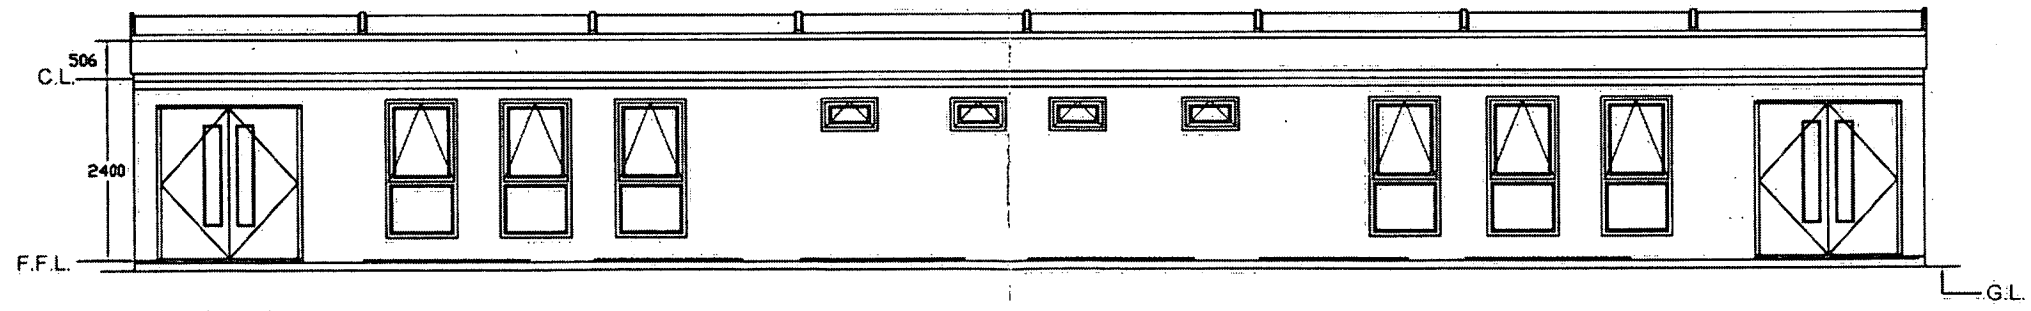

REAR ELEVATION

INVESTOR IN PEOPLE

Leicestershire County Council

CLIENT	CHILDREN & YOUNG PEOPLES SERVICE
PROJECT	BURBAGE CE INFANT SCHOOL BURBAGE ASSET MANAGEMENT PLANS KEY PLAN

scale	drawn	checked	
1:100 at A3	Paul Williams		A3
job no.	date	drawing no.	rev.
813759	23 October 2008	UPRN-0234	1

COUNTY HALL • GLENFIELD • LEICESTER • LE3 8RE
property@leics.gov.uk • Tel (0116) 3056947 • Fax 3056722