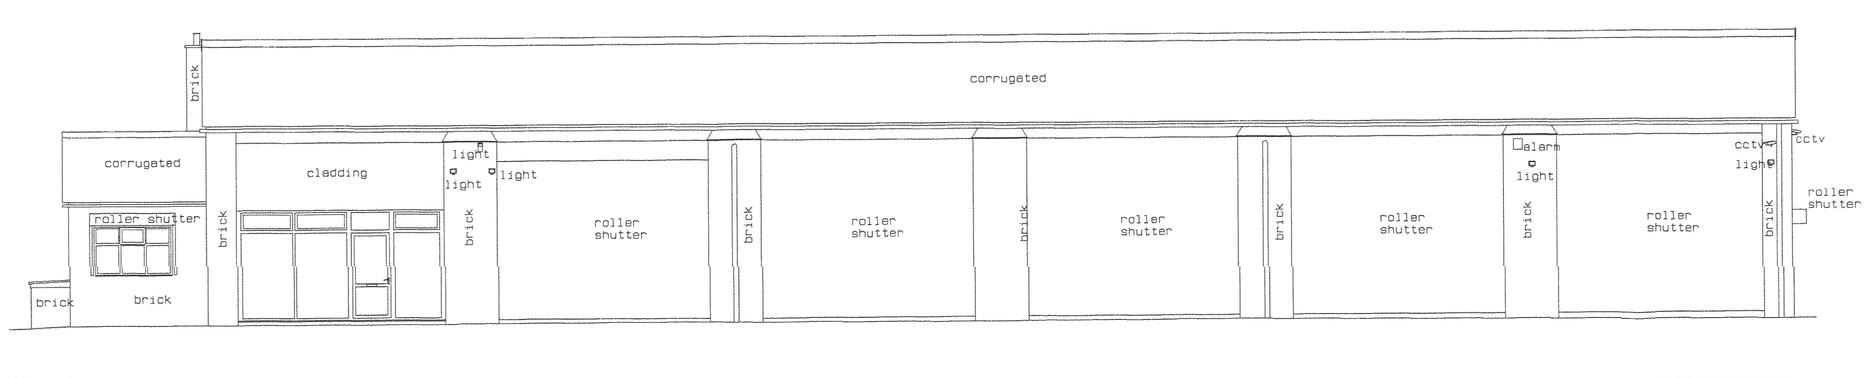

WEST ELEVATION

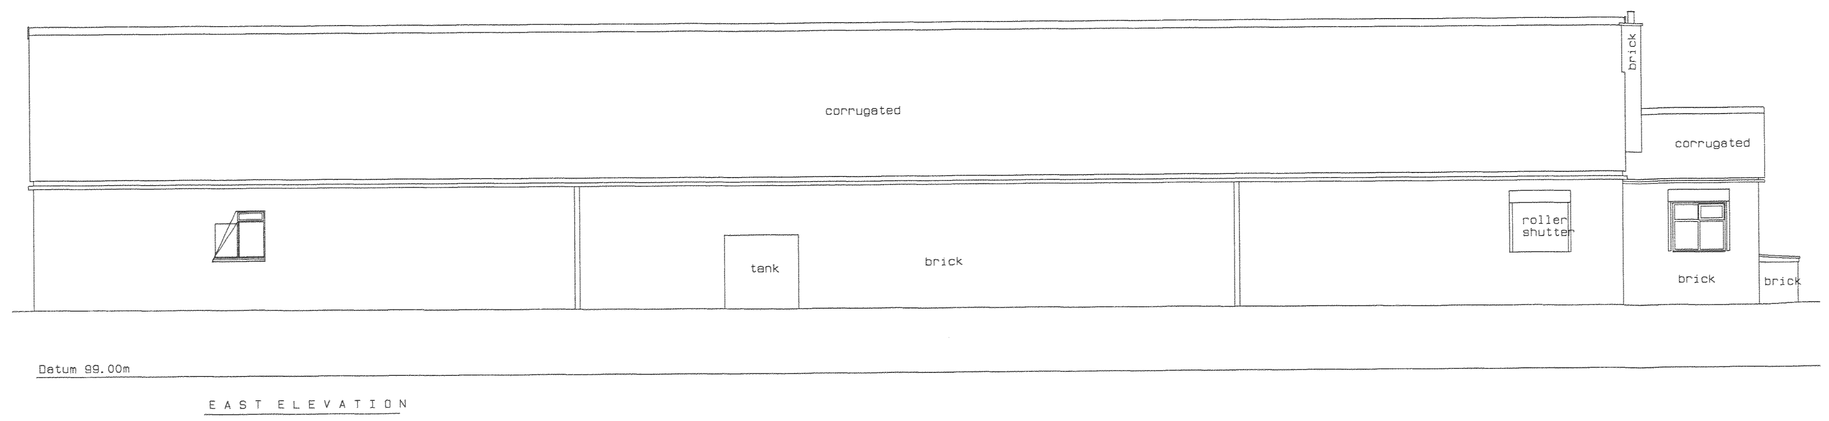

EAST ELEVATION

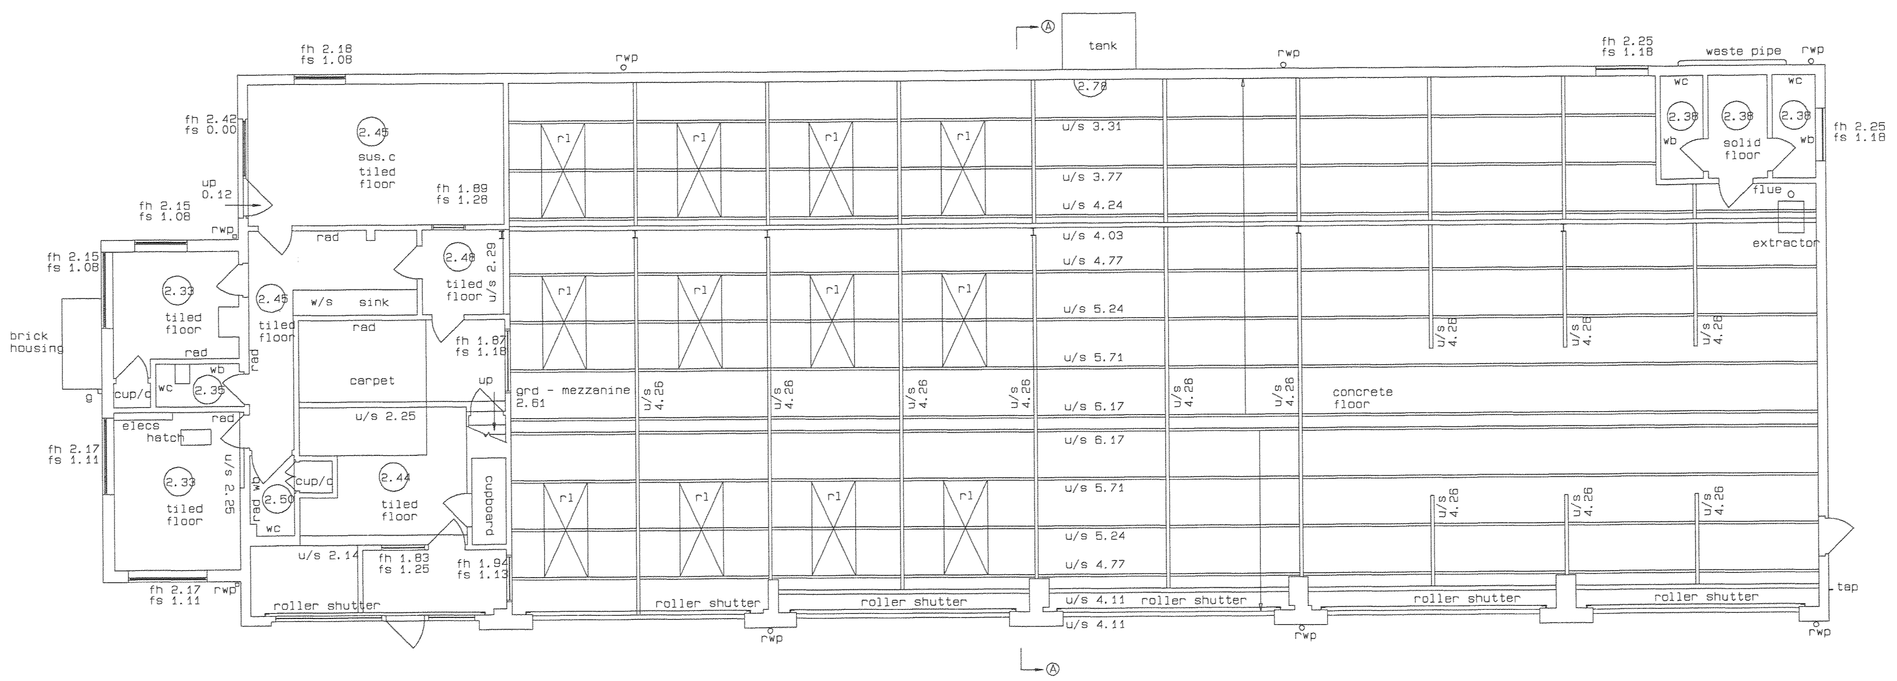

GROUND FLOOR

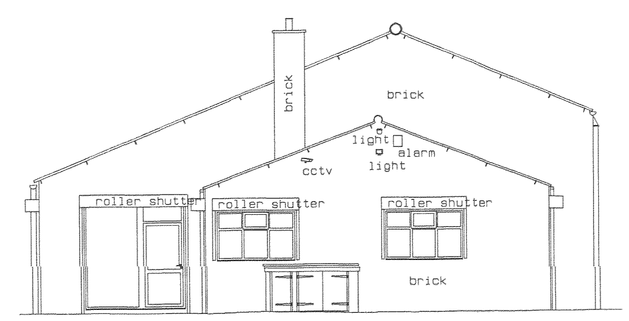

NORTH ELEVATION

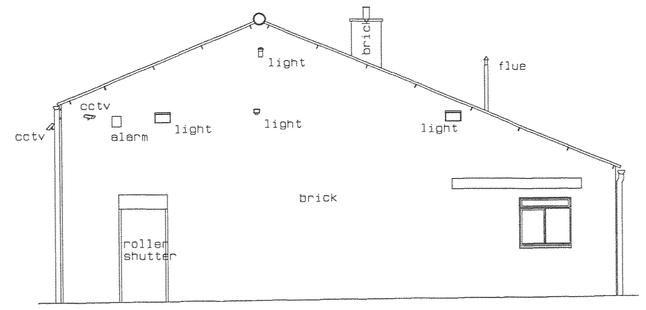

SOUTH ELEVATION

18 Hertford St
Coventry
CV1 1LF

Tel : 024 76228822
024 76225664

Fax : 024 76555207

Geden Designs
AGD Ltd

Client

MR T CLINTON

Job Title

SURVEY OF
UNIT 3 STATION ROAD INDUSTRIAL ESTATE
MARKET BOSWORTH.

Drawing

FLOOR PLAN ELEVATIONS AND SITE PLAN

SCALE	1:100 1:200	DATE	MARCH '08
DRAWN BY	AGD	CHECKED BY	

JOB NO	DRG NO	REV
108	1	B

Drawing Status

DEVELOPMENT SERVICES
13 OCT 2008
RECEIVED

