



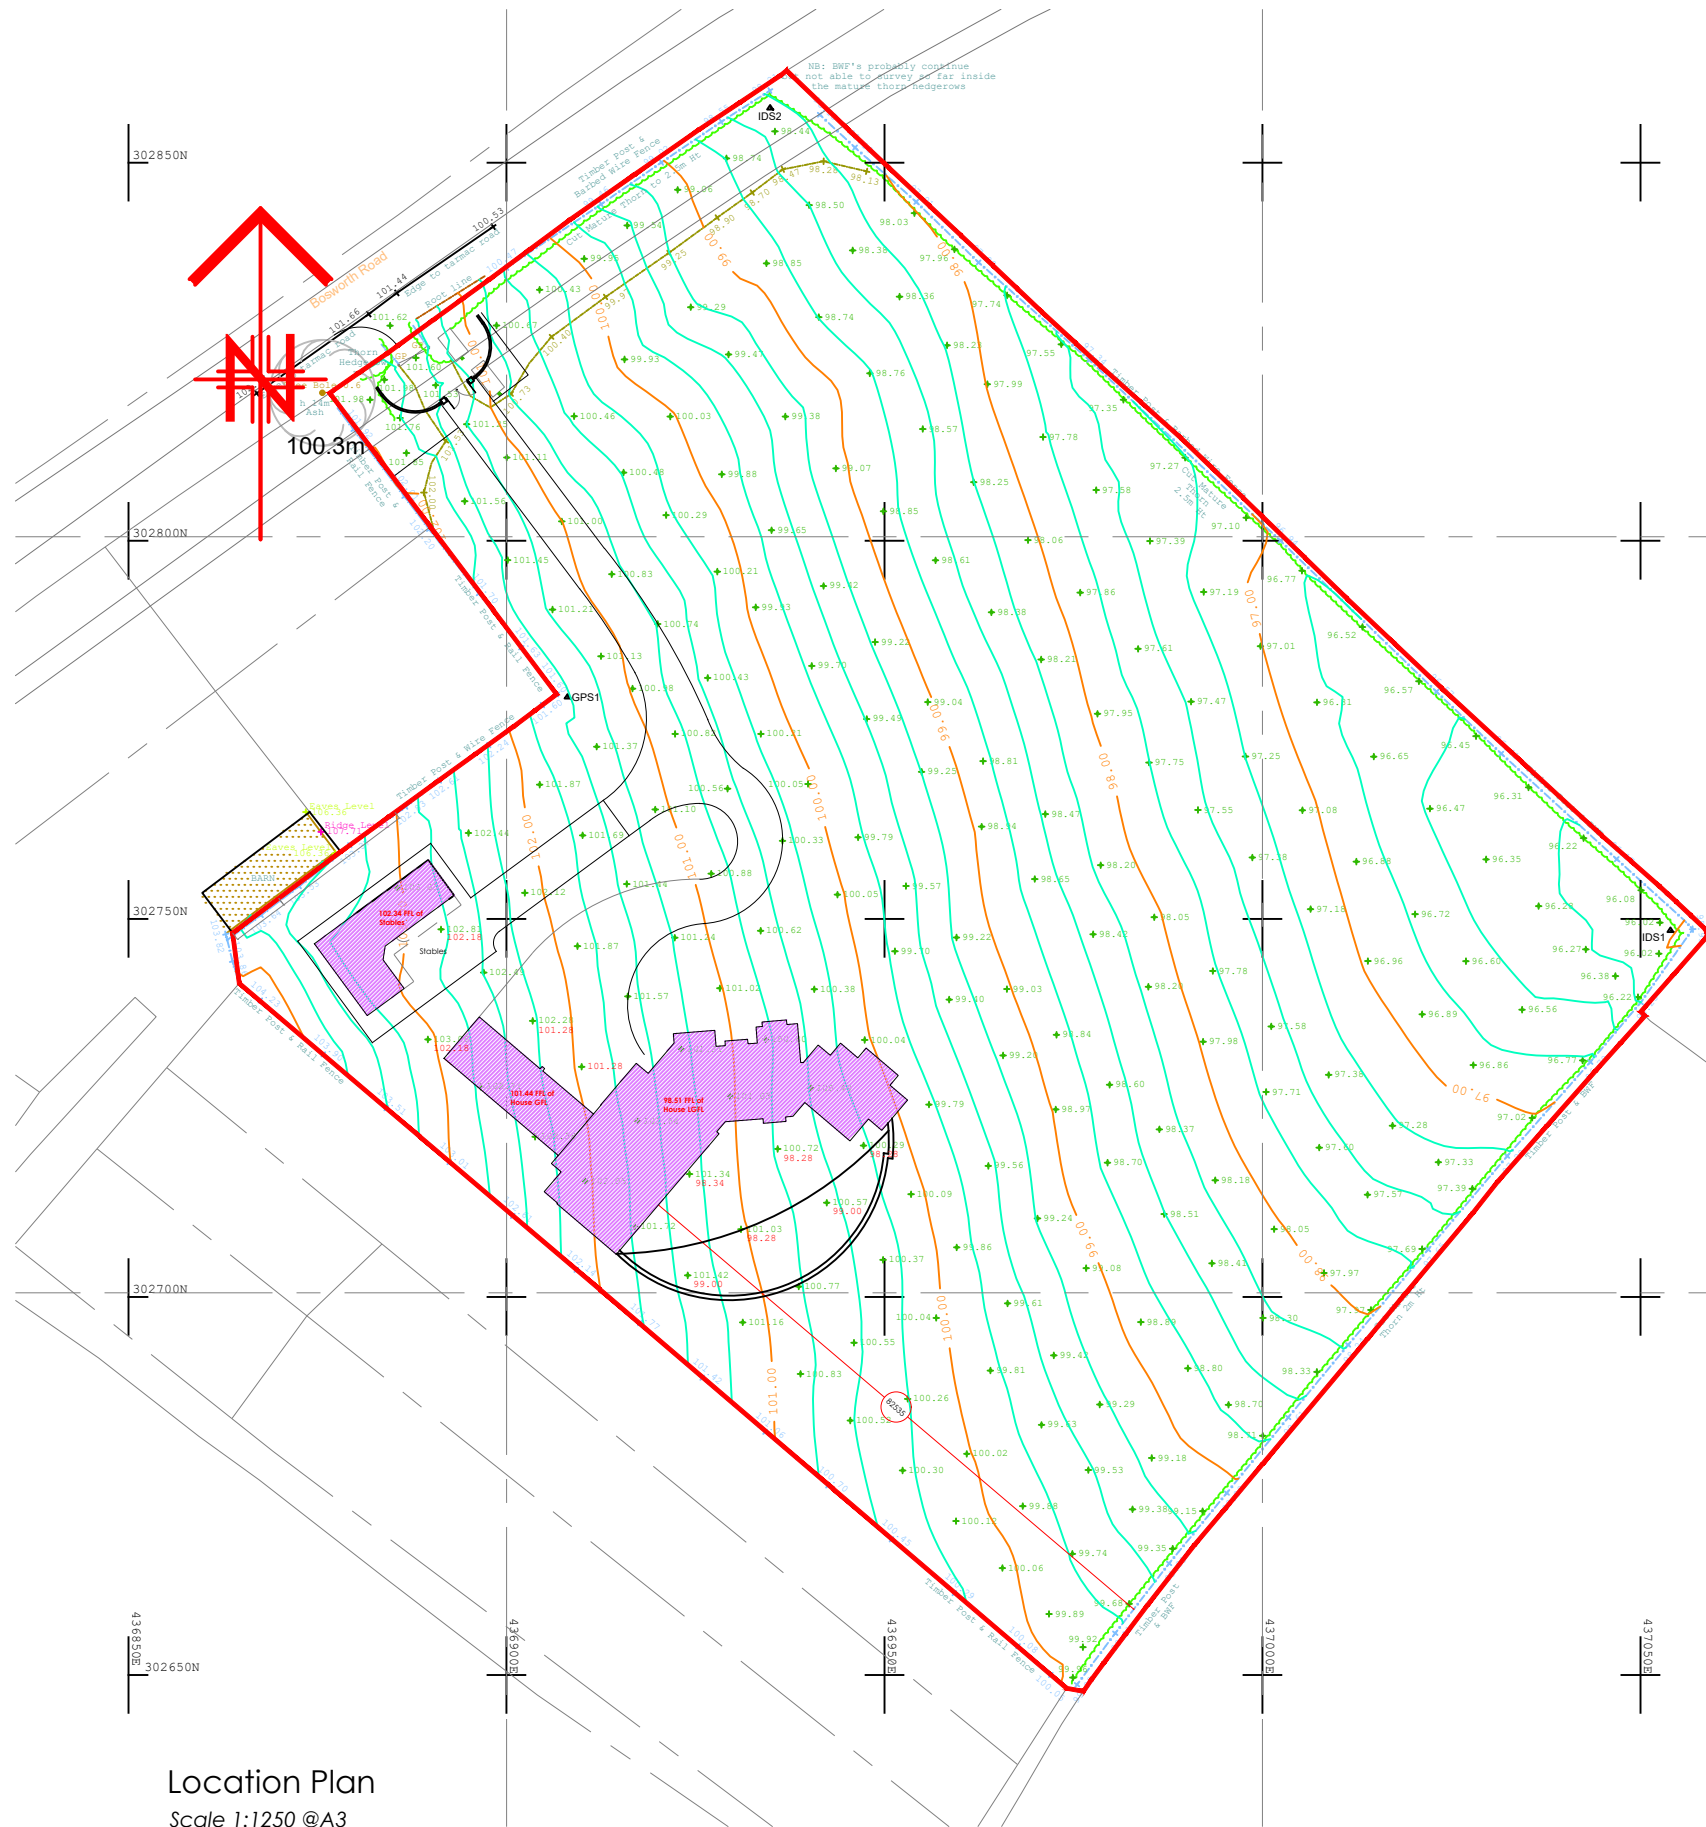

Location Plan
Scale 1:1250 @A3

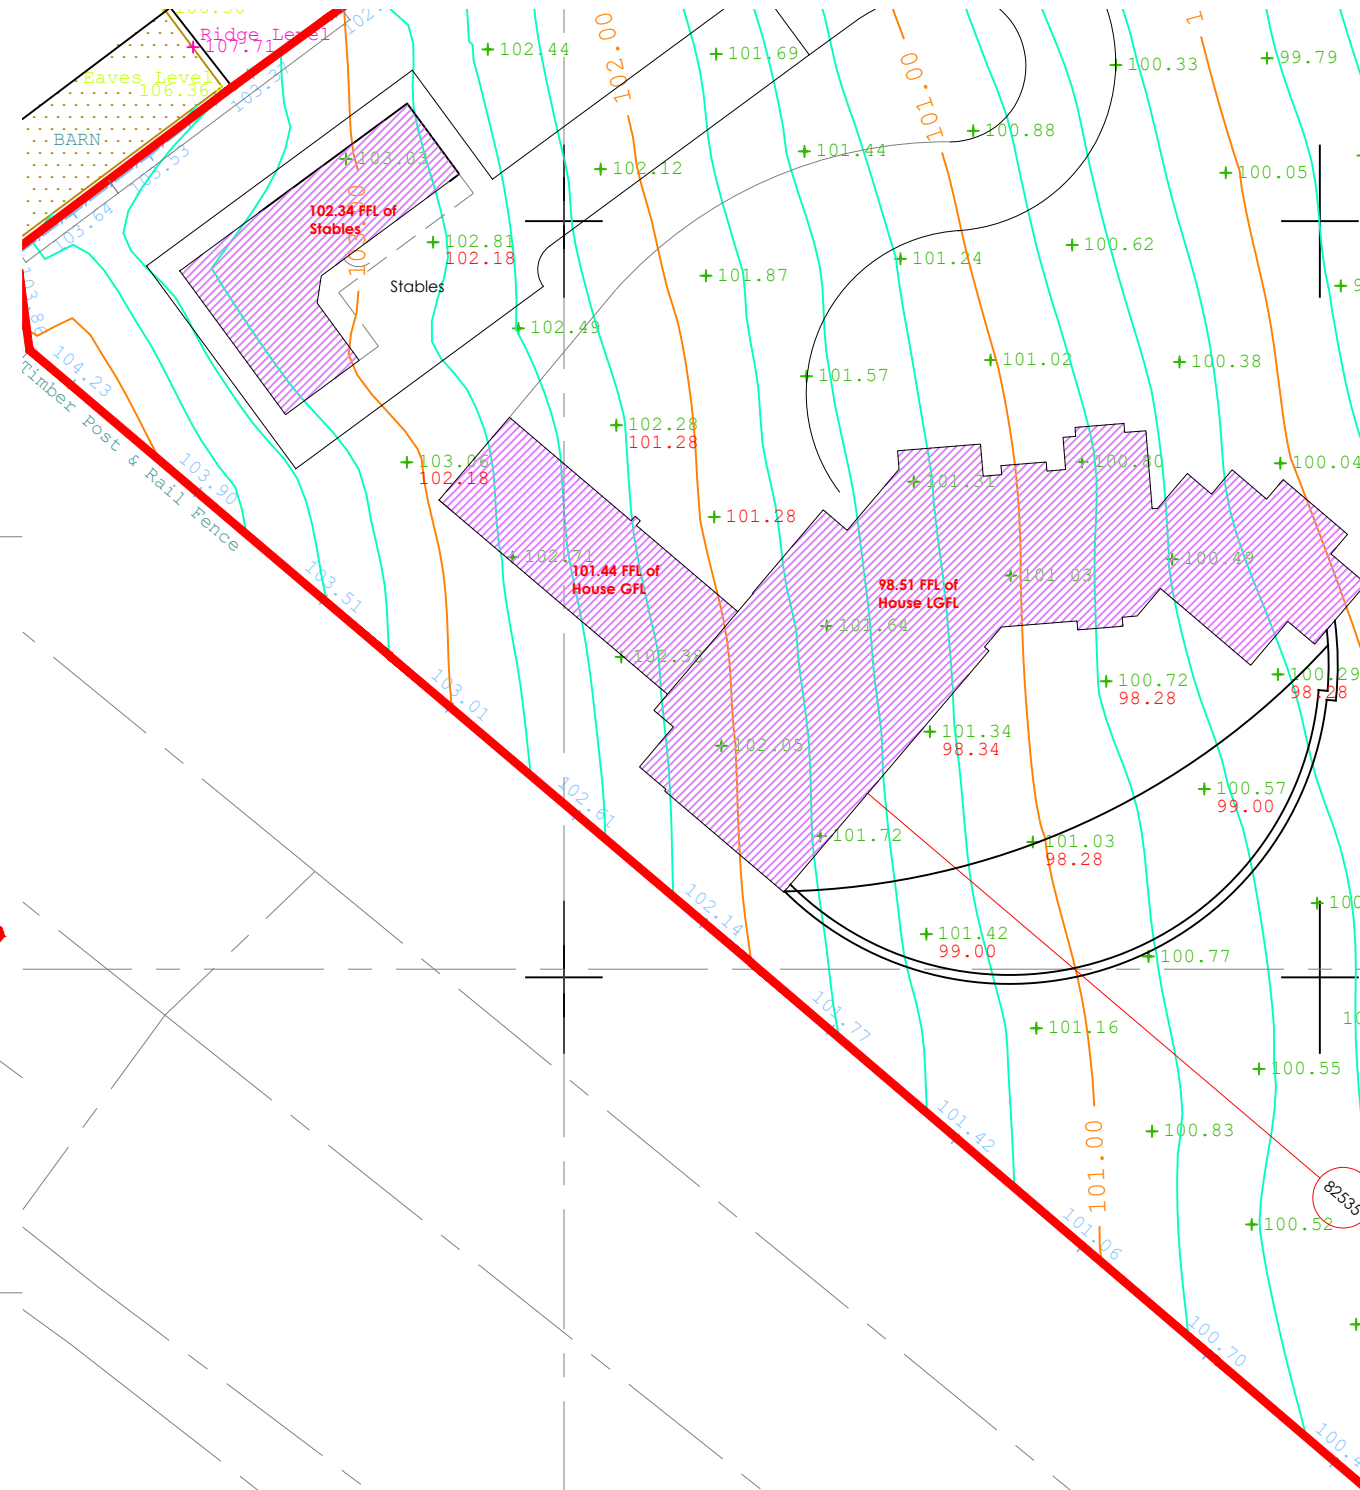

Bins & Car Parking Arrangement Plan
Scale 1:500 @A3

Scale 1:1250 (m)



Scale 1:500 (m)



acbuckley
architectural

architectural designers - property developers - property enhancers

client

David & Catrin Cordy

project

Stables & Stores
Wellsborough

drawing title

Site Levels Existing & Proposed
Layout Plans

site address

Land off Bosworth Road
Wellsborough

project no.

108

drawing no.

108_SL01

drawing scales

1:500 & 1:1250 @ A3

drawing status

Construction

date

dec 2021

drawn by

acb

do not scale from this drawing - if in doubt - ASK!

This drawing & the information contained herein is the copyright property of acbuckley architectural & therefore must not be copied in part or whole without the expressed written consent of acbuckley architectural. This drawing must not be scaled. All dimensions, information & specification must be checked on site prior to the commencement of all site works & off-site works. All discrepancies must be reported back to acbuckley architectural immediately.