



garage door removed, new bow window,
facing bricks & string course to match existing


front elevation

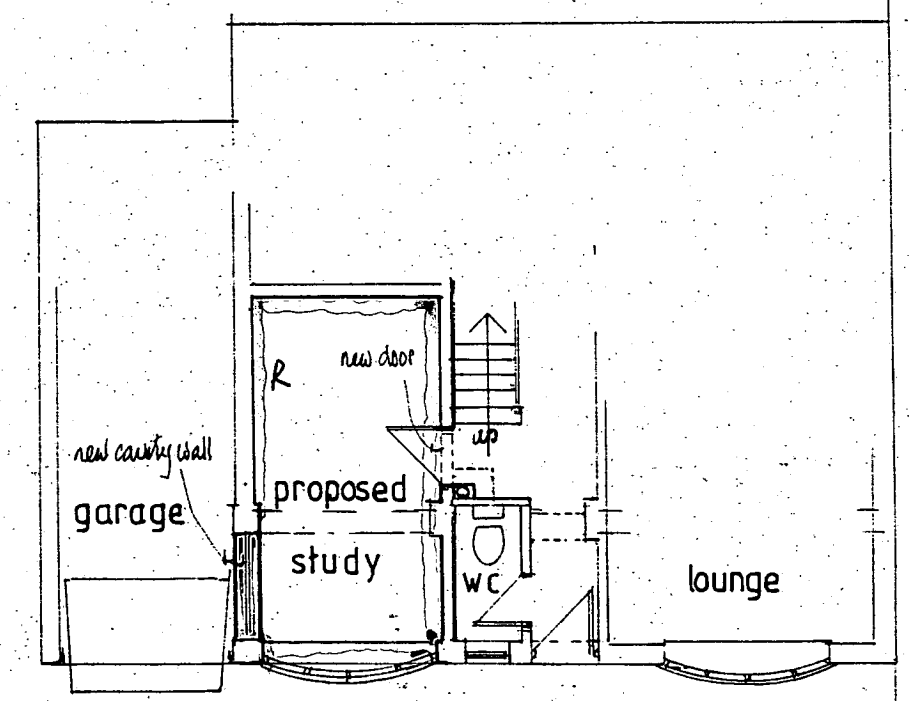

ground floor plan

parking parking

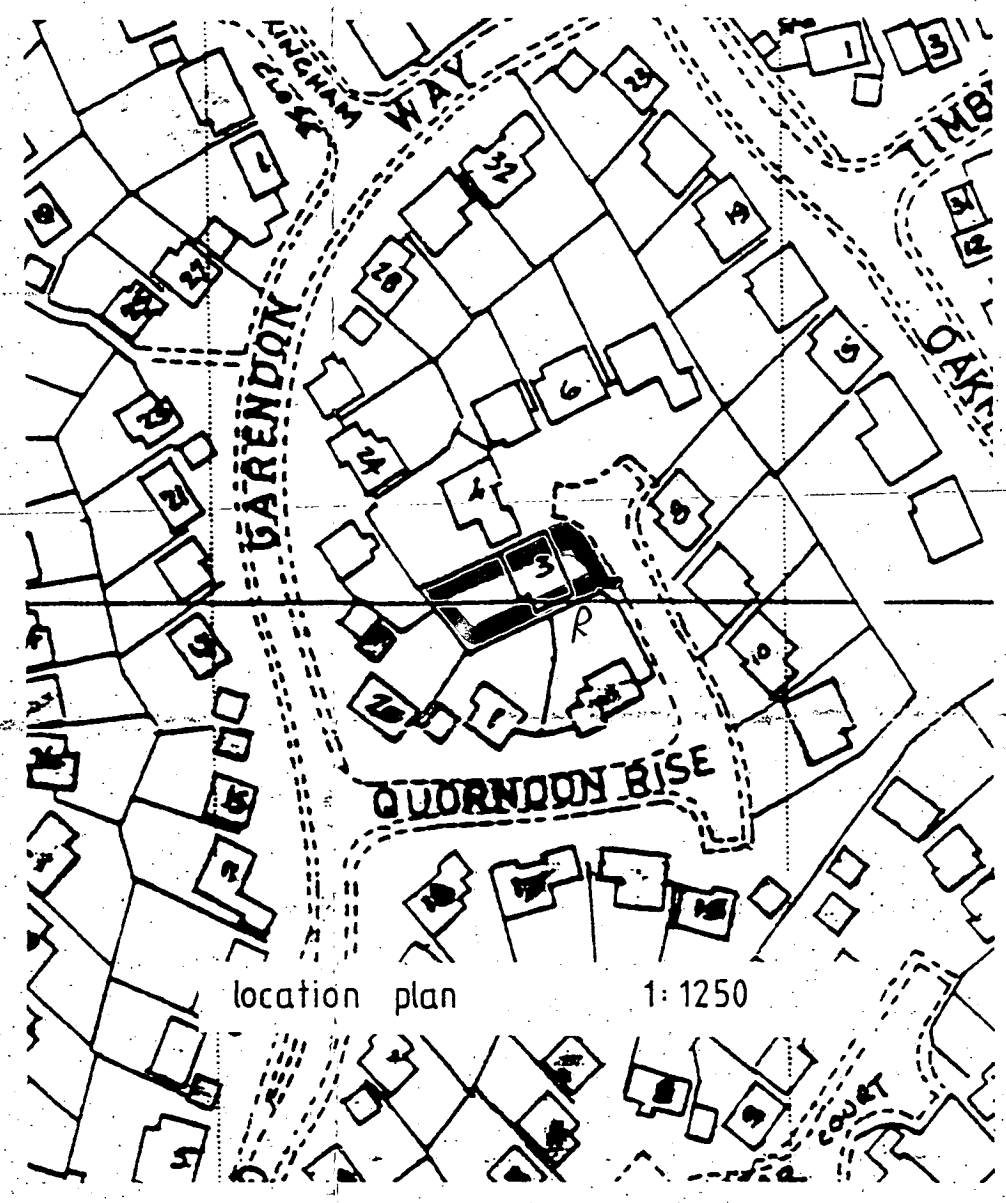

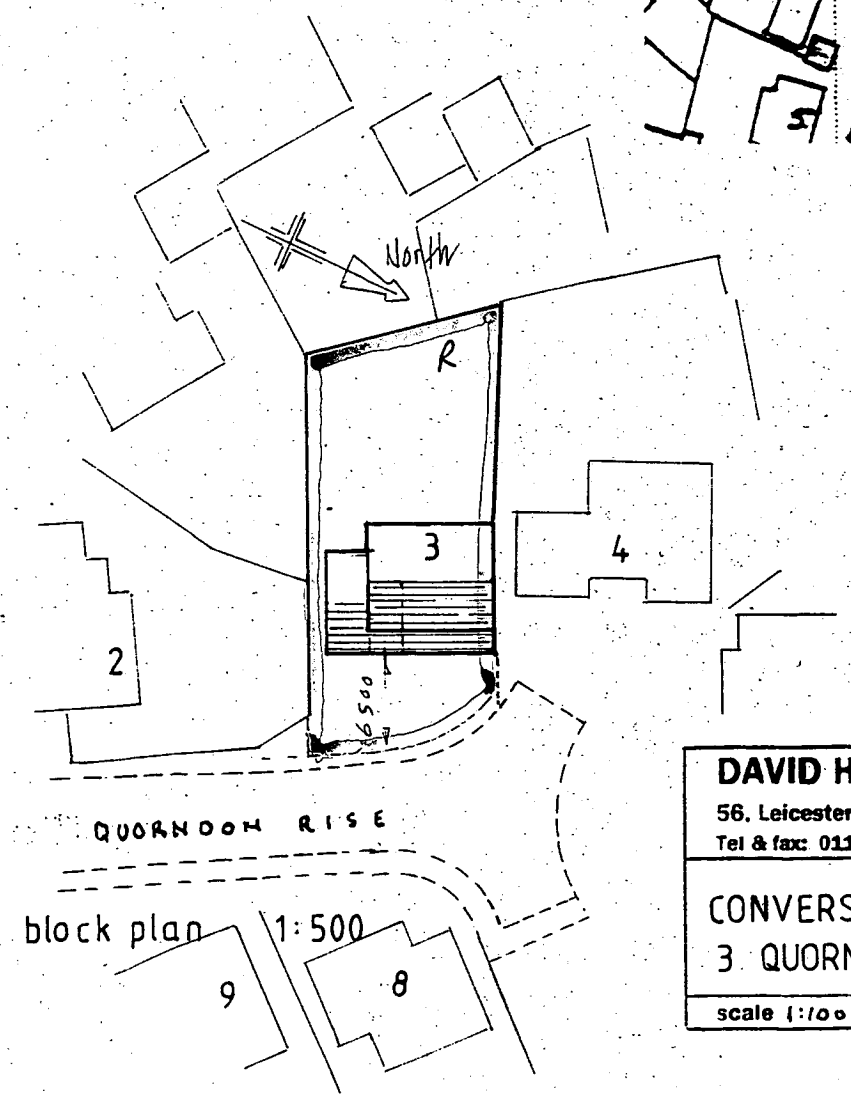

DEVELOPMENT SERVICES
28 NOV 2007
RECEIVED

Existing four bedroom house with double garage, with parking for two additional vehicles on forecourt.
Proposal: conversion of one garage to form study, with matching bow window and door from hall

DAVID HAYNES dip. Arch. A.R.I.B.A. **ARCHITECT**
56, Leicester Road, Groby, Leicester LE6 0DJ
Tel & fax: 0116 2872597 mob: 07973 156209 email: david@dandmhaynes.co.uk

CONVERSION OF GARAGE MR.N. FURLONG
3 QUORNDON RISE GROBY LE6 0YY

scale 1:100 1:500 1:1250 date 11.2007 drawing number 3709:1