

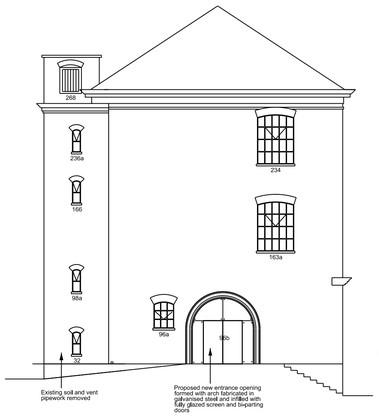



North Elevation (End)

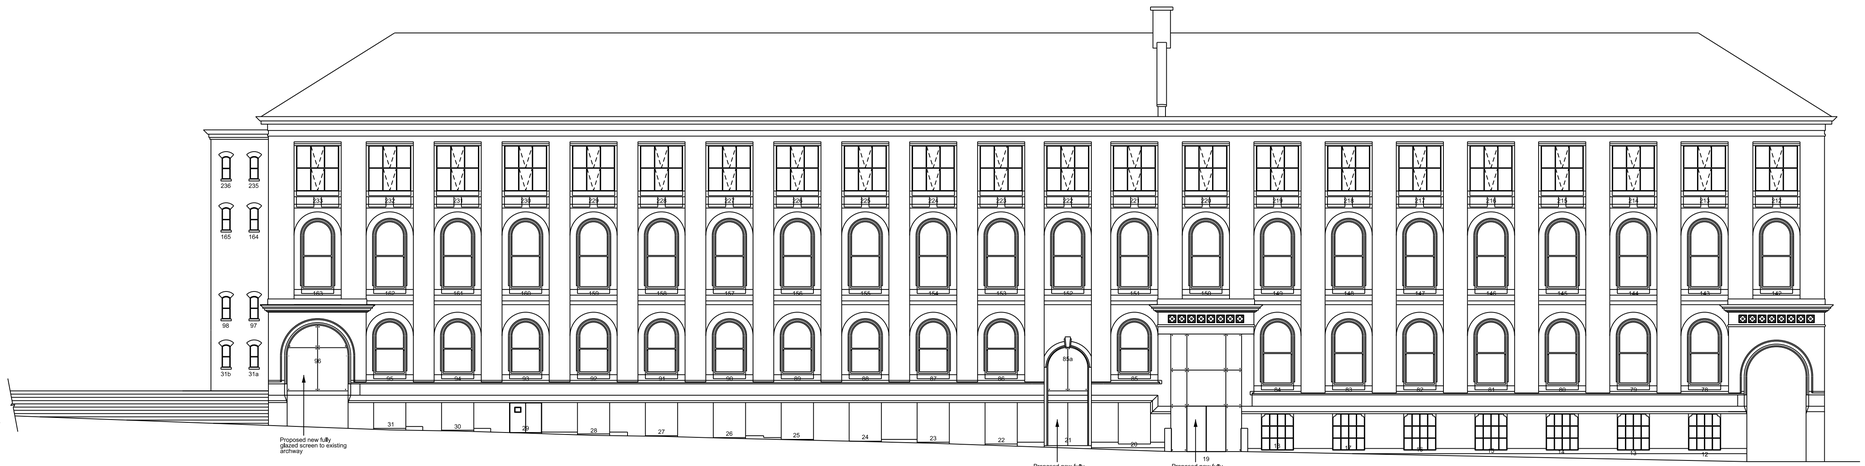


West Elevation to Lower Bond Street

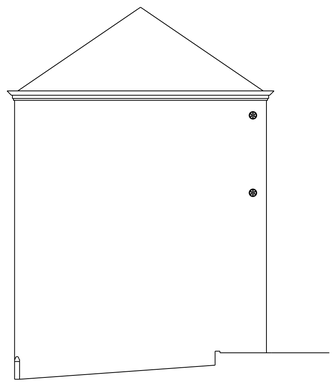


East Elevation (End)

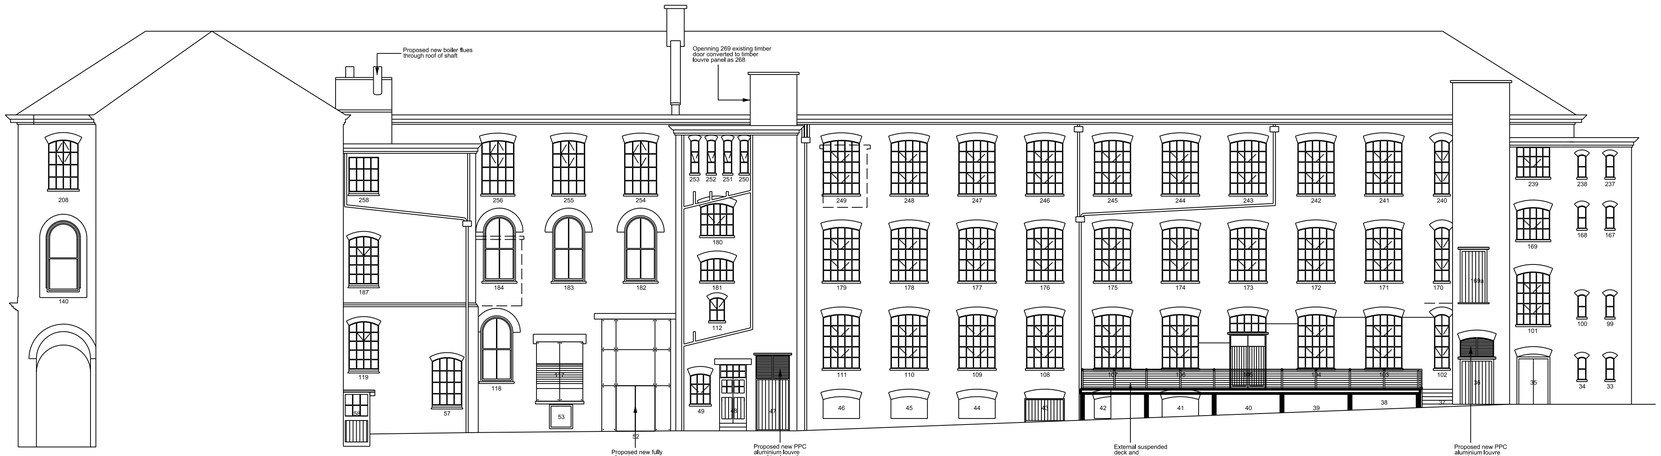

East Elevation (Rear)

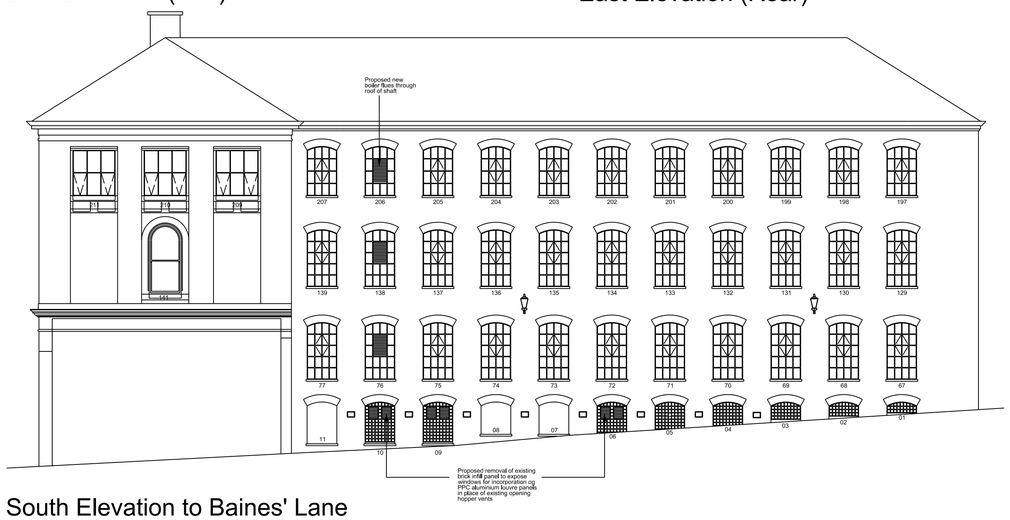

South Elevation to Baines' Lane

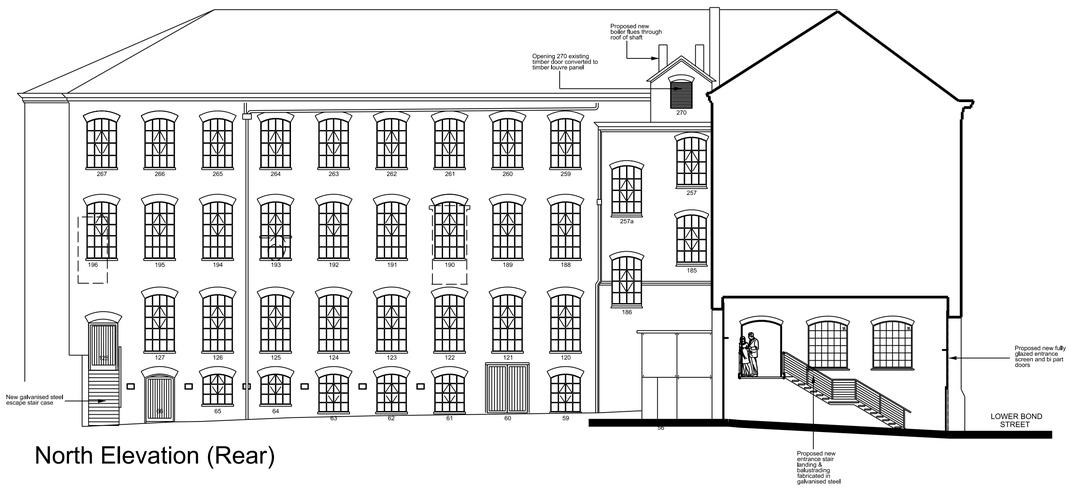

North Elevation (Rear)

True Scale: 100mm

© Archial Architects Ltd, Contractors must work only to figured dimensions which are to be checked on site.

NOTES

Rev.	Date	By	Chk	Description
F	06.04.09	DH	GM	Circular screen and existing SVP to toilet block removed and glazed lean to removed from openings 52 & 56.
E	17.02.09	DH	GM	Mechanical ventilation louvre panels added; general notes added
D	09.02.08	DH	GM	North end entrance 96b amended to include arched opening fabricated in galvanized steel; circular screen surround to Toilet Block of curved open architectural gratings fabricated in galvanized steel and random transparent coloured glass projecting fins; openings 19, 21/85a, 56, 96 & 128 amended.
C	08.12.08	DH	GM	North end entrance and stepped approach added
B	21.11.08	MA	GM	Add existing windows
A	30.09.08	DC	GM	Proposed cast iron gutters and rainwater pipes to match existing indicated. Rooflights indicated.

Client: WILLMOTT DIXON

Project: The Goddard Buildings, Lower Bond Street, Hinckley

Drawing Title: Proposed Elevations

Drawn	Chkd	Scale	Date	Size
DC	GM	1:100	June 08	A0

Job No.	Drawing No.	Rev.
08028	0120	F

archial

PREVIOUSLY SMC CORSTORPHINE & WRIGHT KENZIE LOVELL LTD

Brook Hall, Brook Street, Warwick CV34 4BL
Tel. 01926 402323
Fax. 01926 495318