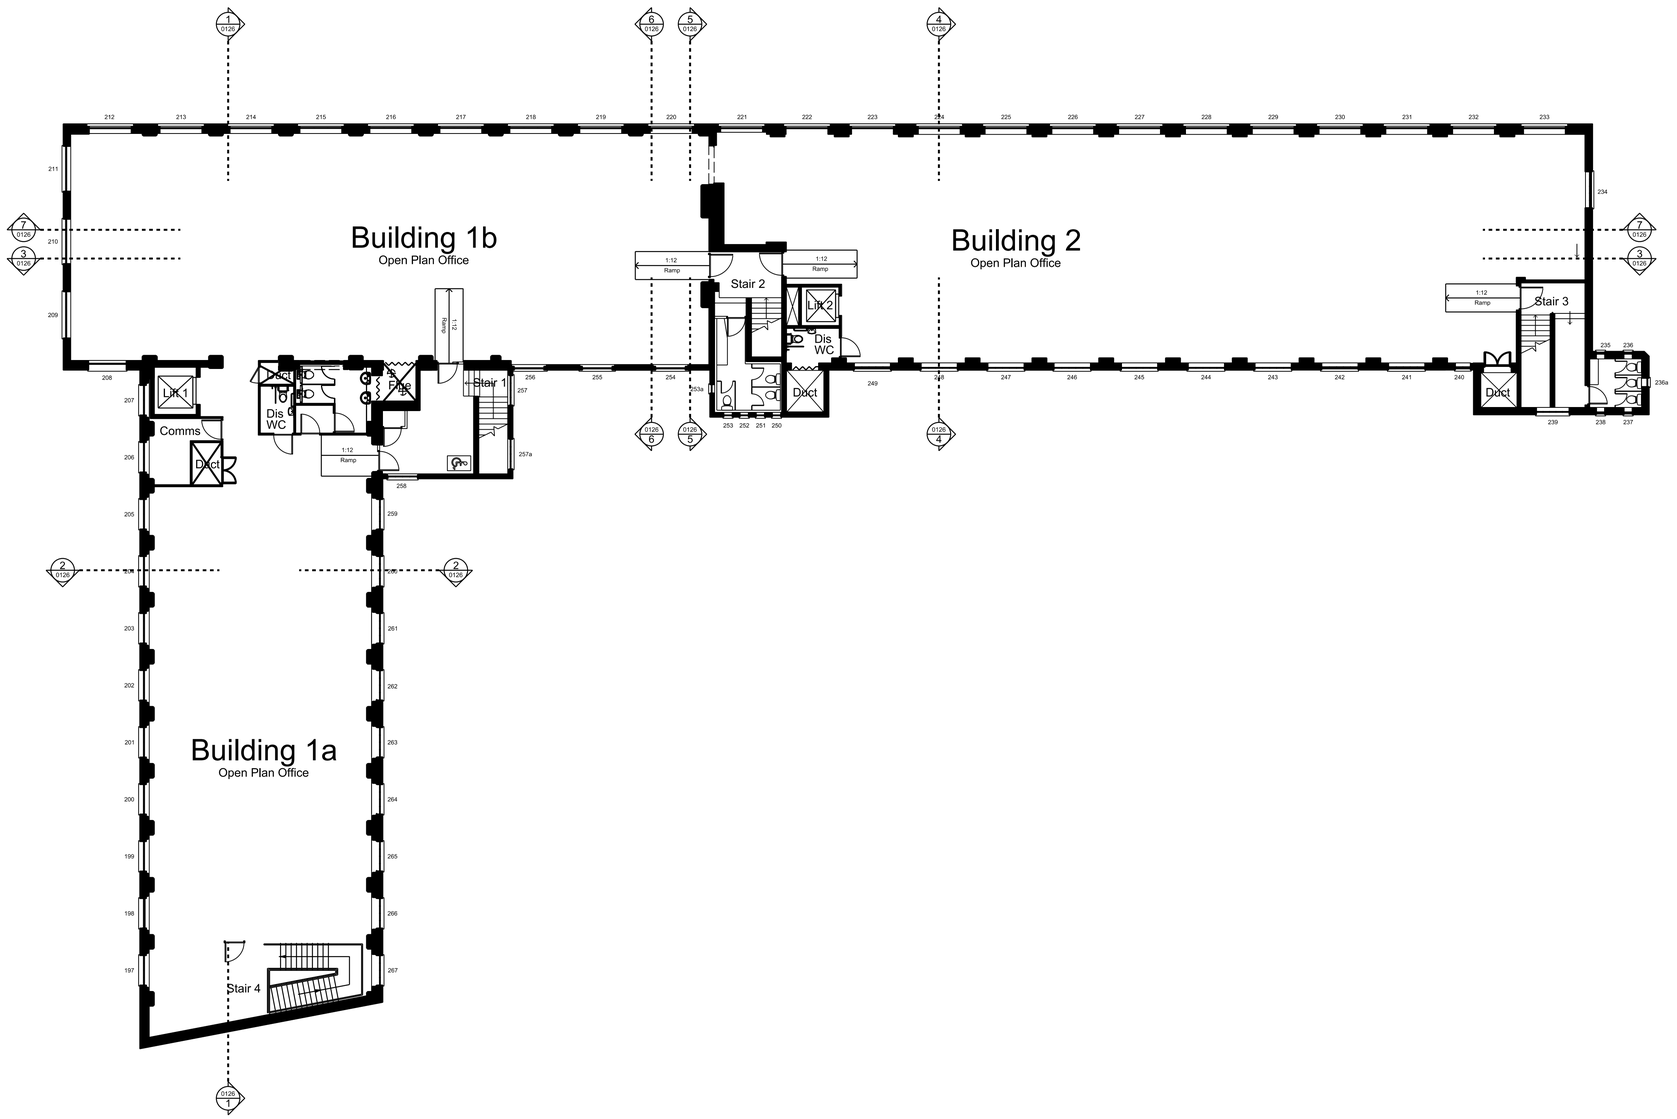



NORTH

True Scale 100mm

© Archial Architects Ltd, Contractors must work only to figured dimensions which are to be checked on site.

NOTES

| Rev. | Date | By | Chk | Description |
|---|---|---|---|---|
| F | 06-04-09 | DH | GM | CIRCULAR SCREEN TO NORTH TOILET BLOCK OMITTED |
| E | 10-02-09 | DH | GM | CIRCULAR SCREEN TO NORTH TOILET BLOCK ADDED; RAMPS TO RAISED ACCESS FLOORS ADDED. |
| D | 19.11.08 | MA | GM | AMENDED TO MEETING COMMENTS 18.11.08 |
| C | 10.11.08 | MA | GM | LAYOUT AND CURCULATION AMENDED |
| B | 28.10.08 | MA | GM | LAYOUT AND CURCULATION ADDED |
| A | 15.10.08 | MA | GM | ENHANCED SHADING TO WALL AND FLOORS |

Client
WILLMOTT DIXON

Project
The Goddard Building,
Lower Bond Street,
Hinckley

Drawing Title
Proposed Second Floor Plan

| Drawn | Chkd | Scale | Date | Size |
|---|---|---|---|---|
| DC | GM | 1:100 | May 08 | A0 |

| Job No. | Drawing No. | Rev. |
|---|---|---|
| 08028 | 0124 | F |

archial
PREVIOUSLY SMC CORSTORPHINE & WRIGHT KENZIE LOVELL LTD
Brook Hall, Brook Street, Warwick CV34 4BL
Tel. 01926 402323
Fax. 01926 495318