

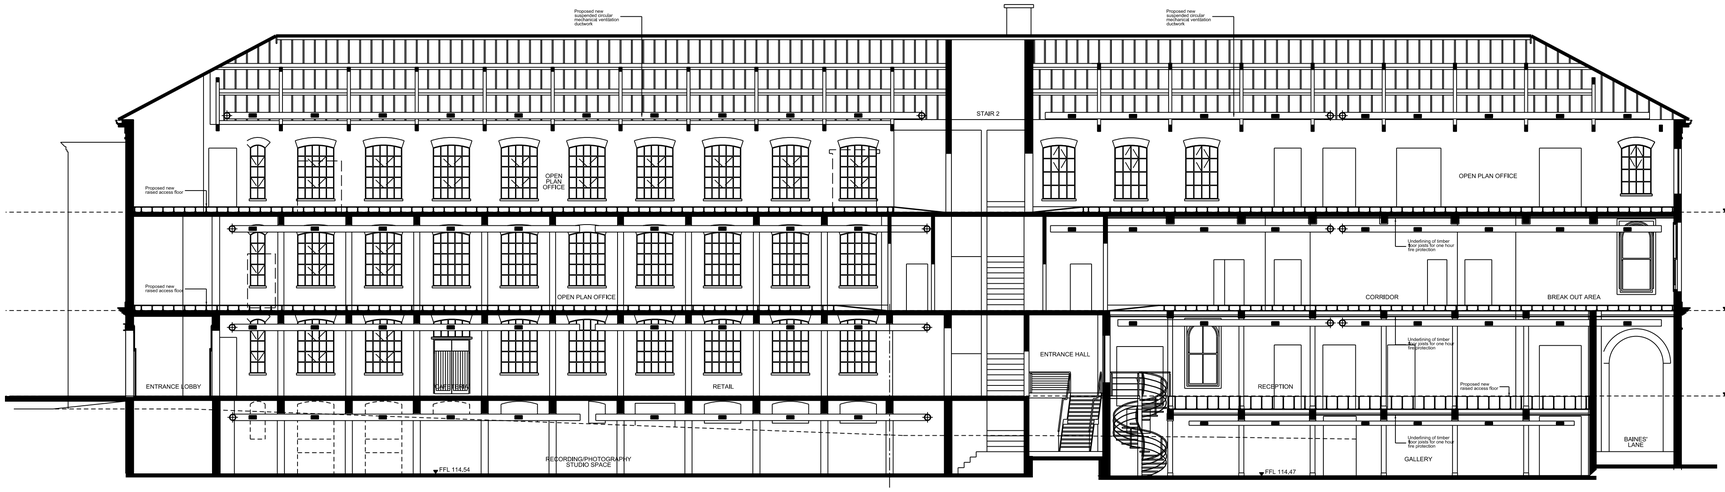



SECTION 3-3

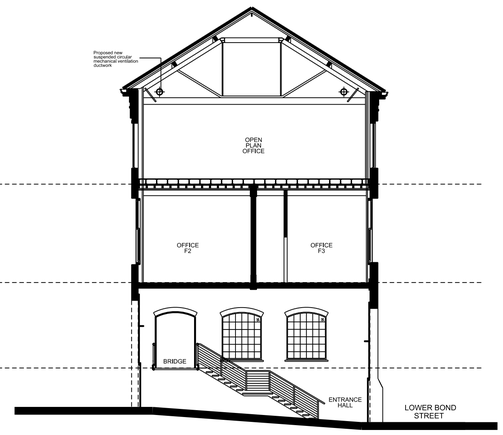


SECTION 5-5

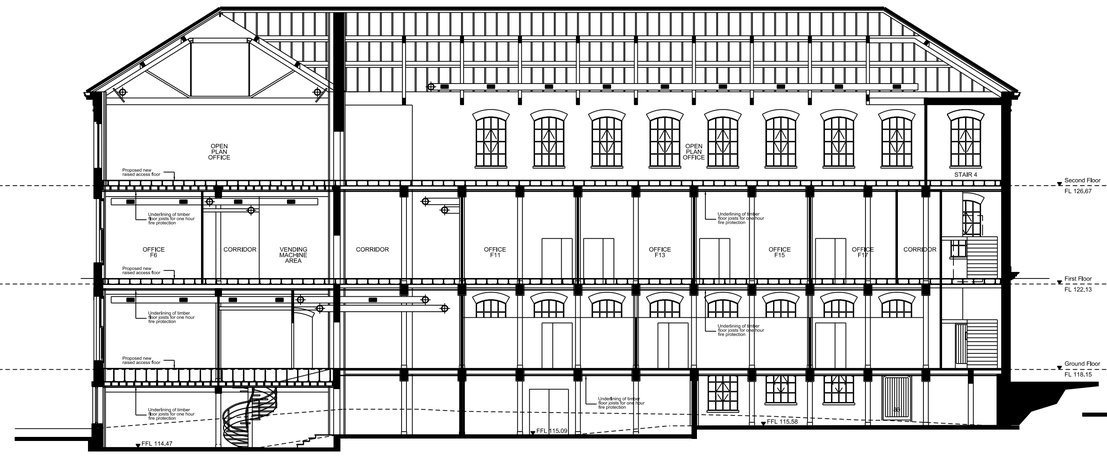


SECTION 1-1

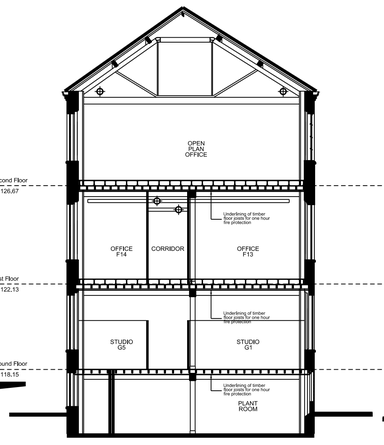

SECTION 2-2

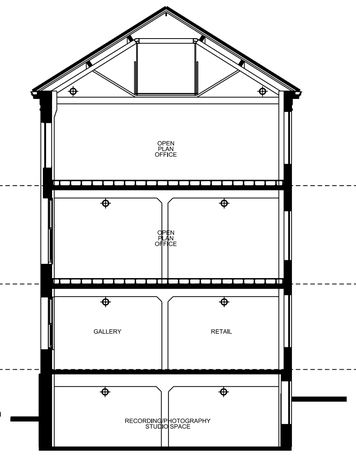


SECTION 4-4

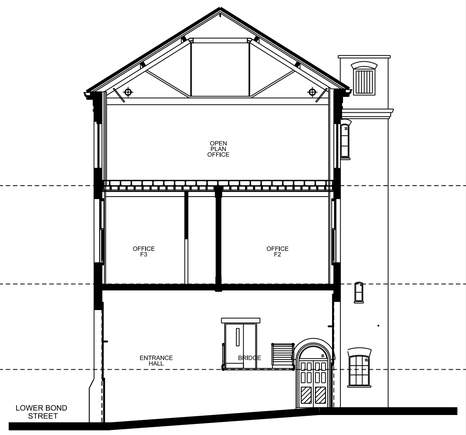

SECTION 6-6



SECTION 7-7

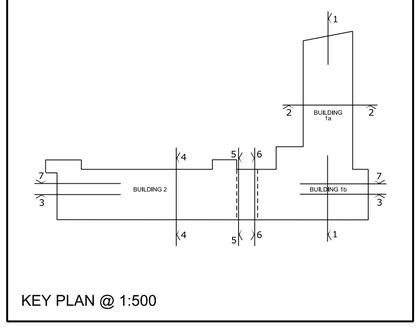

KEY PLAN @ 1:500

True Scale: 100mm

© Archial Architects Ltd, Contractors must work only to figured dimensions which are to be checked on site.

NOTES

Rev.	Date	By	Chk	Description
E	06.04.09	DH	GM	Glazed link and raised access floor to building 1a GF omitted
D	17.02.09	DH	GM	Mechanical ductwork added; general notes added.
C	12.02.09	DH	GM	Raised access floors added to Ground (Building 1a), First and Second Floor Levels; drywall partitions and underlining of suspended timber floors for one hour fire resistance indicated in Buildings 1a & 1b; room names and existing floor levels added; North End Entrance amended to include circular screen surround to Toilet Block.
B	10.11.08	MA	GM	ADD RAISED FLOOR / STAIR DETAILS
A	15.10.08	MA	GM	ENHANCED SHADING TO WALL AND FLOORS

Client: WILLMOTT DIXON

Project: The Goddard Building, Lower Bond Street, Hinckley

Drawing Title: Proposed Sections

Drawn	Chkd	Scale	Date	Size
DC	GM	1:100	Sept 08	A0

Job No.	Drawing No.	Rev.
08028	0126	E

archial
PREVIOUSLY SMC CORSTORPHINE & WRIGHT KENDIE LOVELL LTD
Brook Hall, Brook Street, Warwick CV34 4BL
Tel. 01926 402323
Fax. 01926 495318