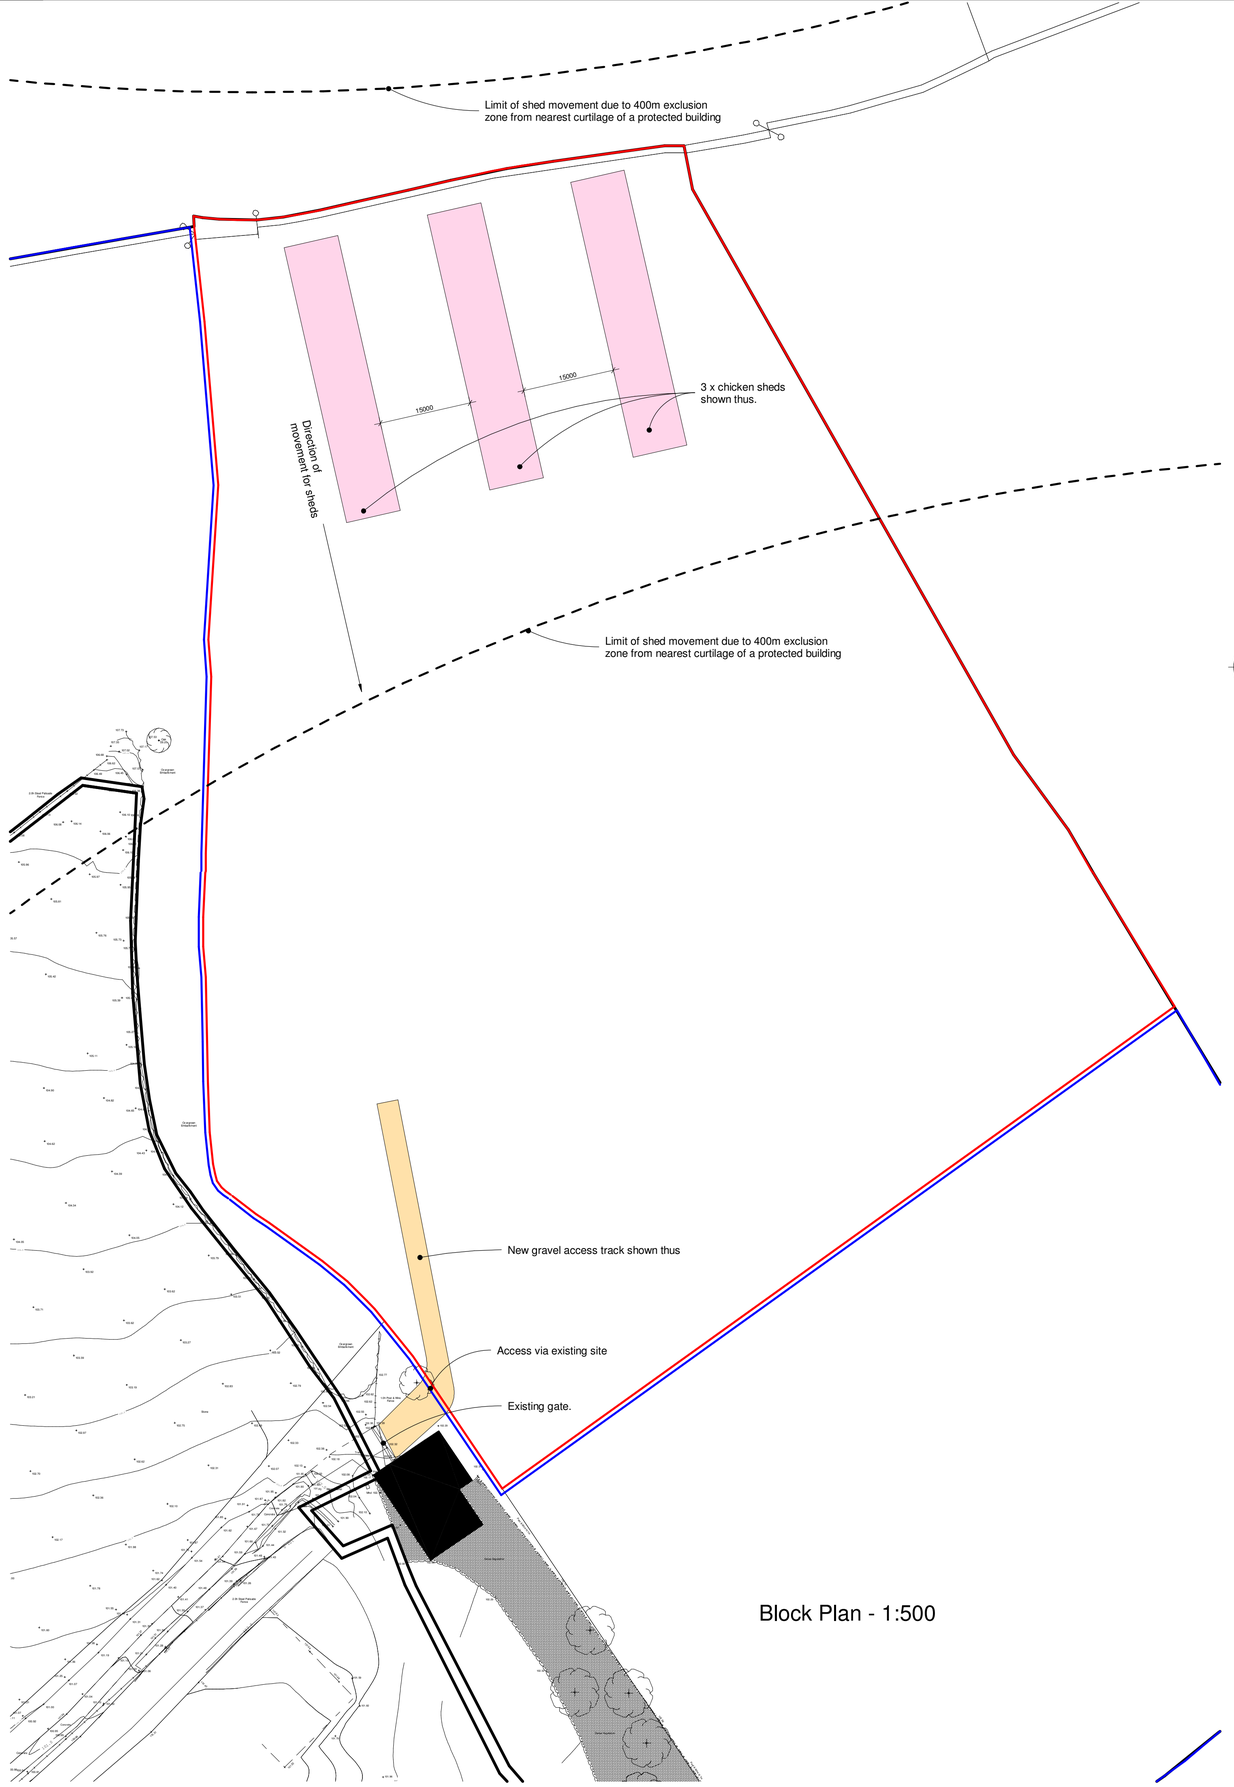

Block Plan - 1:500

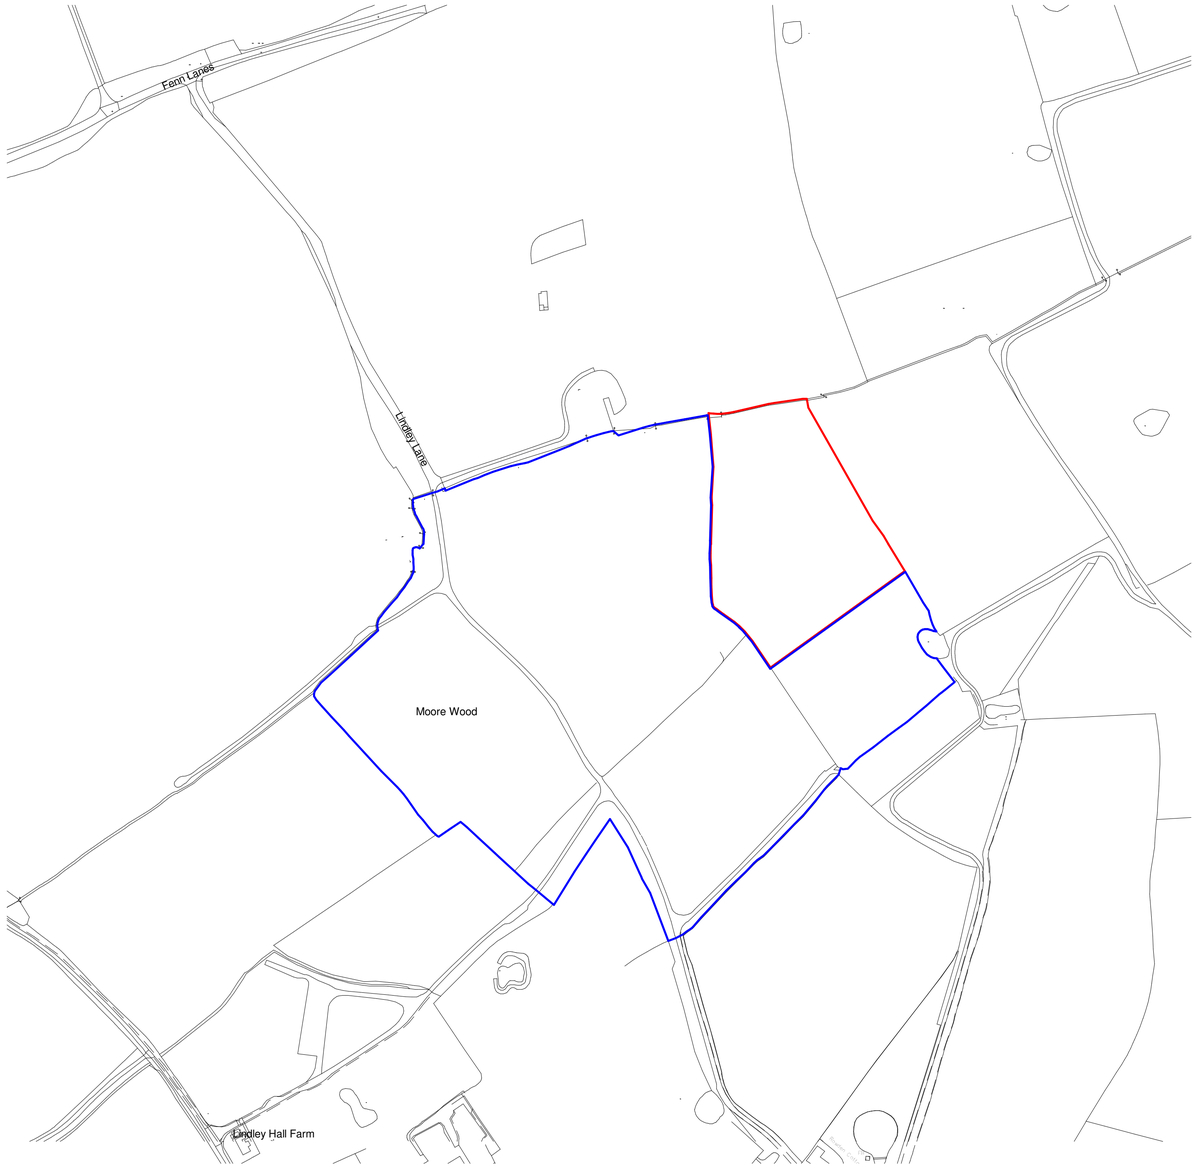

Site Location Plan - 1:2500

1:500

1:2500

Client	**John Green and Son**		
Project Title	Proposed Chicken Sheds Lindley Lane Fenny Drayton		
Drawing Title	**As Proposed**		
Scale	1:2500 and 1:500	Date: Oct 2026	Sheet: A1
Author	LJW	Checked by: -	

THE COPYRIGHT OF THIS DRAWING IS VESTED IN HAYWARD ARCHITECTS LTD.
REPRODUCTION IN ANY FORM EITHER IN WHOLE OR IN PART IS FORBIDDEN WITHOUT THE PRIOR WRITTEN PERMISSION OF THE COPYRIGHT HOLDER. DO NOT SCALE FROM DRAWING AND ONLY FIGURED DIMENSIONS ARE TO BE USED

HAYWARD architects
19 Station Road
Hinckley
Leicestershire
LE10 1AW
Tel: 01455 635 665
www.haywardarchitects.co.uk

Job No.	26/117
Drawing No.	01
Status	PLANNING