JAQUES INT LIMITED
The Old Hatchery, Shobdon Court, Shobdon,
Leominster, Herefordshire, HR6 9LZ
Tel: **01568 708644** Fax: **01568 708166**
Web: **www.jaquesint.com** Email: **enquiries@jaquesint.com**



ELEVATION ON GRIDLINE E

flat steel sheet vertical cladding - Juniper Green

control room

double skin box profile steel sheets roof - Juniper Green

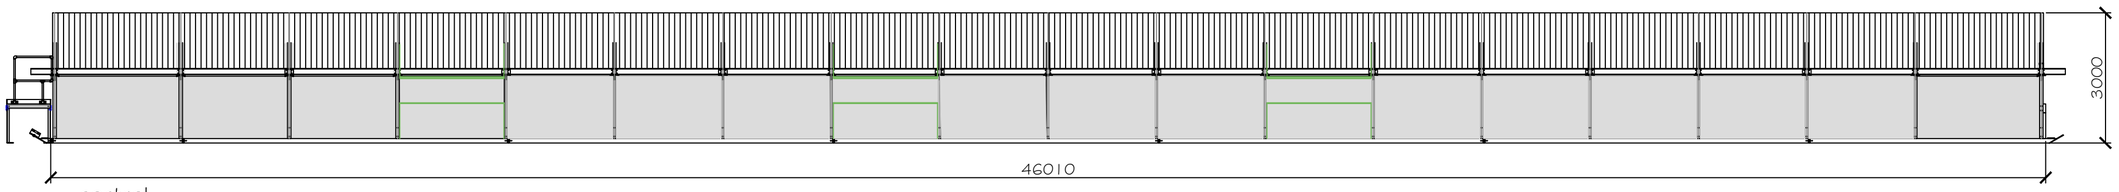

control room

ELEVATION ON GRIDLINE A

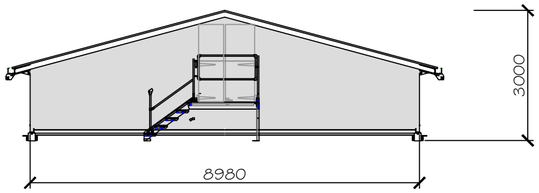

ELEVATION ON GRIDLINE 1

control room end

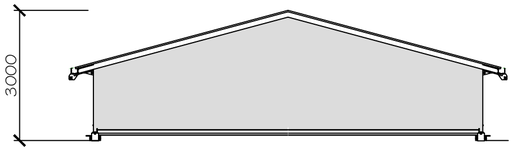

ELEVATION ON GRIDLINE 19

0 1m 2m 3m 4m 5m 6m 7m 8m 9m 10m

SCALE BAR

Rev	Revision details	Dwn	Appd	Date

Drawn: dgm	For comment ✓
Chkd: CJ	For tender
Date: 13.10.26	For construction

JAQUES
DESIGNED & BUILT TO LAST

Client
John Green & Son
Organic Farmers

Project Name
3000 bird conventional egg laying building

Drawing Title
ELEVATIONS ON PROPOSAL

Original Drg Size : A2	Dimensions : DIMS
Scale : 1:100	Copyright © Jaques Int

Drawing No	Rev
LE1976 - KAS - 6	