Proposed Allotment Extension at Wykin Park: Location Plan

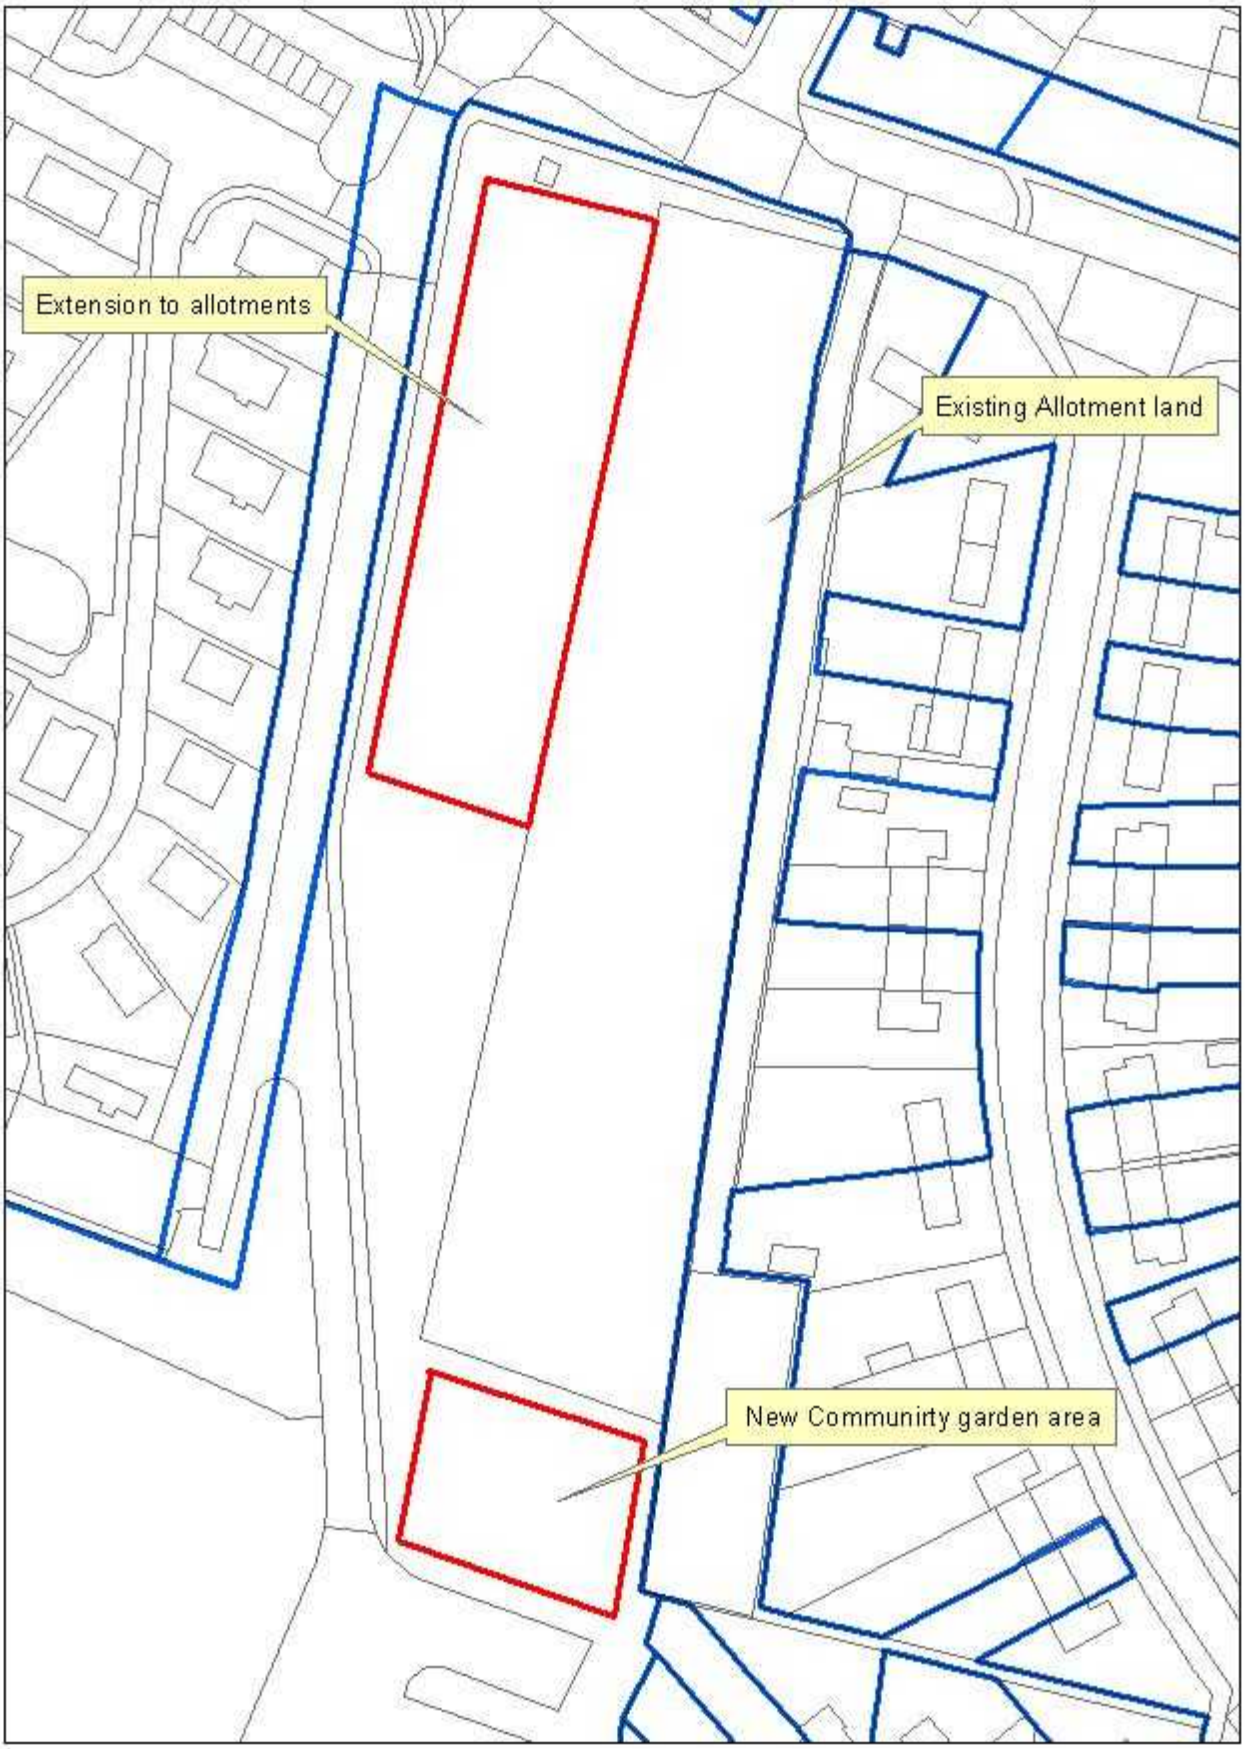

1:1,000

0 5 10 20 30 40

Meters

N

W E

S