




EXISTING
GROUND FLOOR PLAN

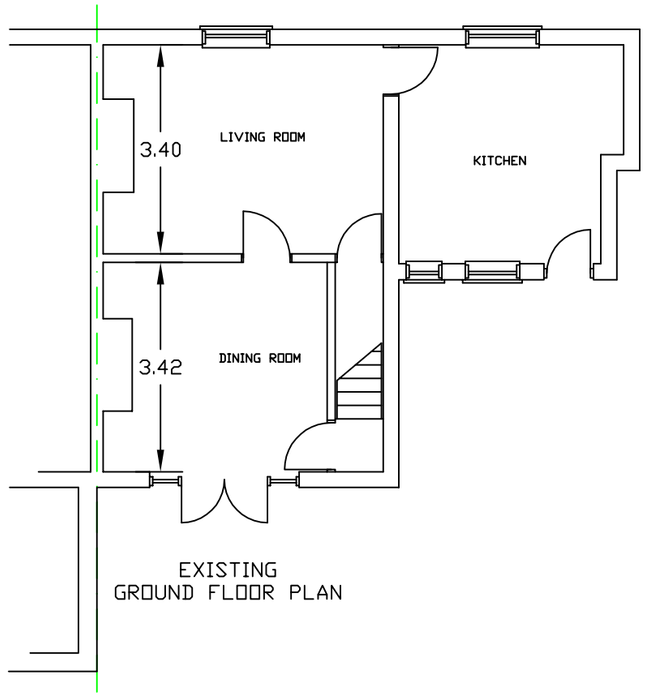

EXISTING
REAR ELEVATION

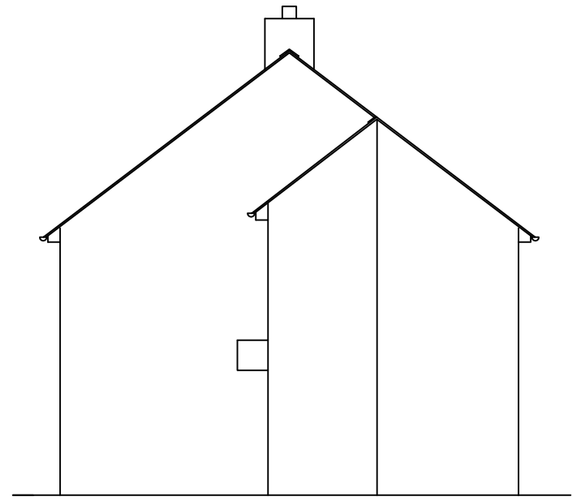

EXISTING
SIDE ELEVATION

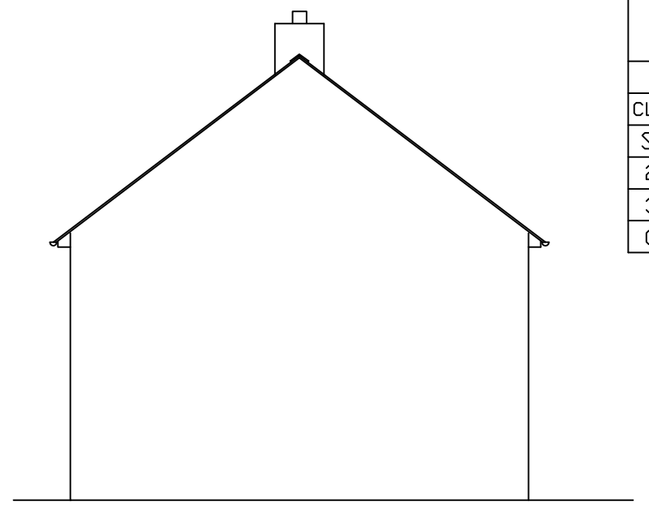

EXISTING
SIDE ELEVATION


PROPOSED
Side & Rear Extension

4 Church Lane Thornton LE67 1AA


CLIENT, Mr & Mrs H Williams			SIZE A2
S.A.SAUNDERS PLANS. 01509 812826 / 07941 245183			PN 581
26-02-11	SCALE 1:100	SHEET NO 1	ISSUE NO 1
31-04-11	Velux windows added to Roof plan/Floor plan for Planning Dept		ISSUE NO 2
03-05-11	Window to side elevation removed		ISSUE NO 3

This drawing and its contents are copyright and must not be copied or used in part or whole without the written consent of S A Saunders Plans

PLANNING ISSUE

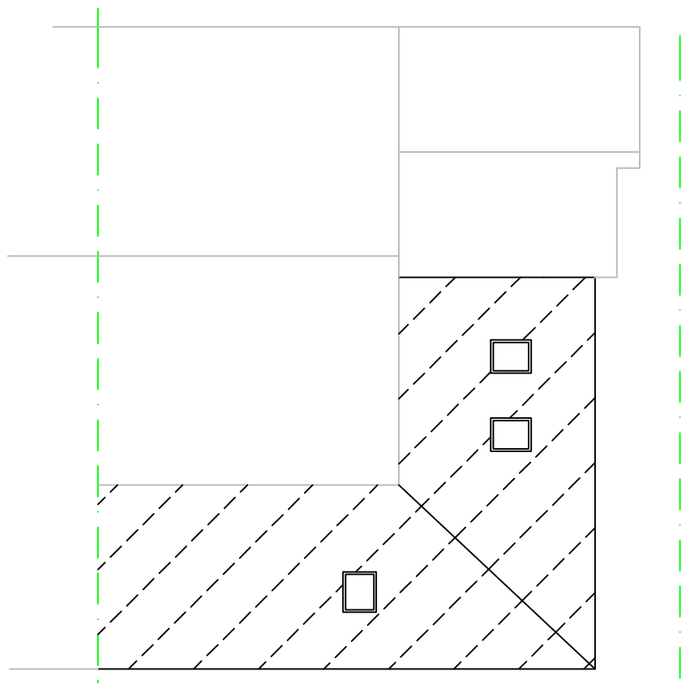


PROPOSED ROOF PLAN

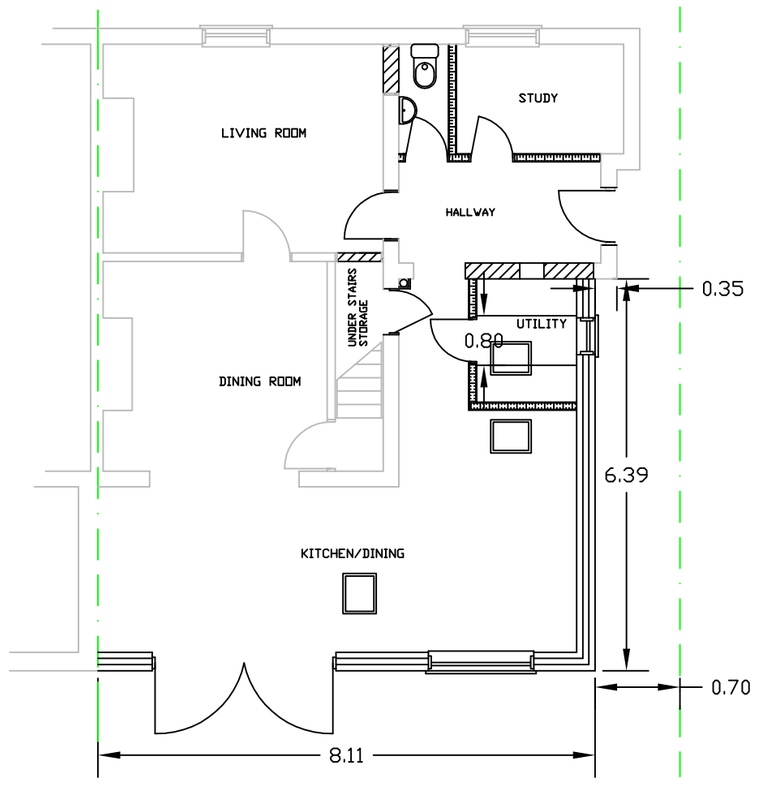


PROPOSED
GROUND FLOOR PLAN


Bricks and Slate to match as close as possible to existing

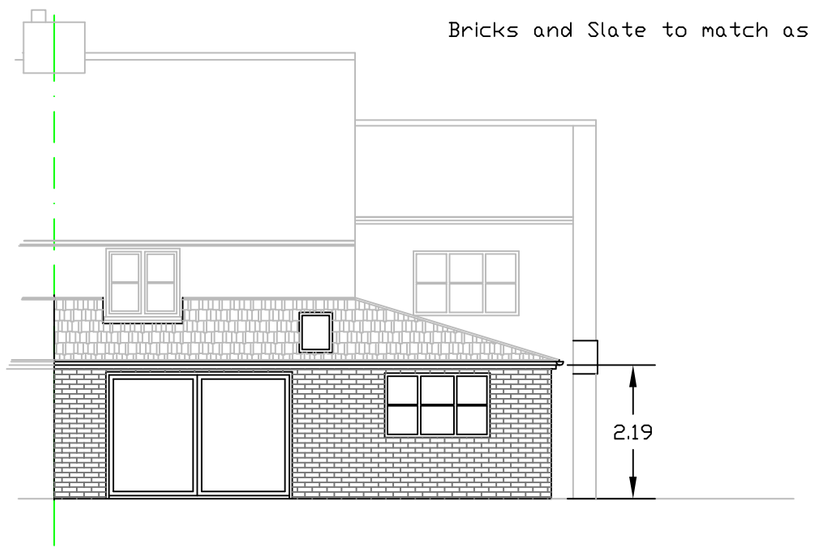

PROPOSED
REAR ELEVATION

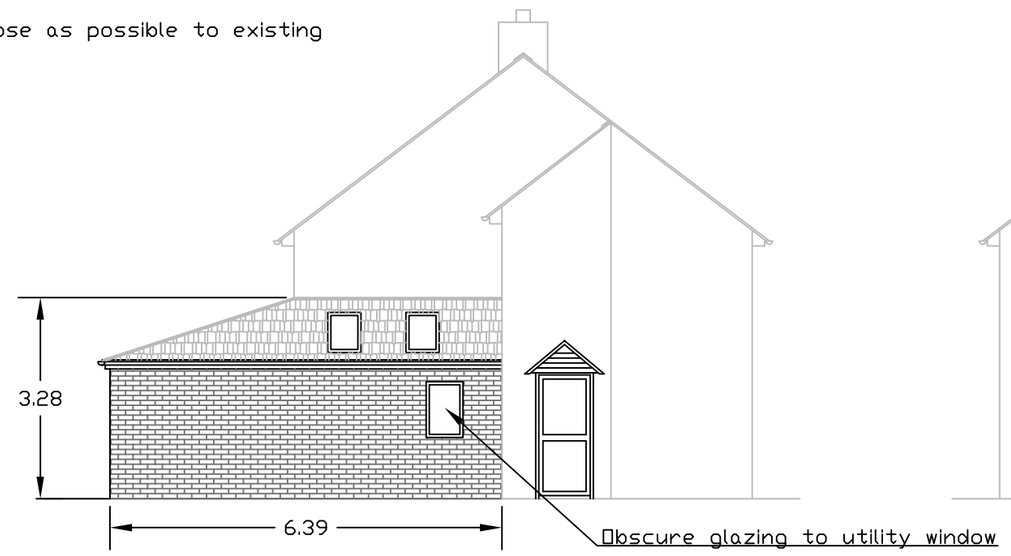

PROPOSED
SIDE ELEVATION

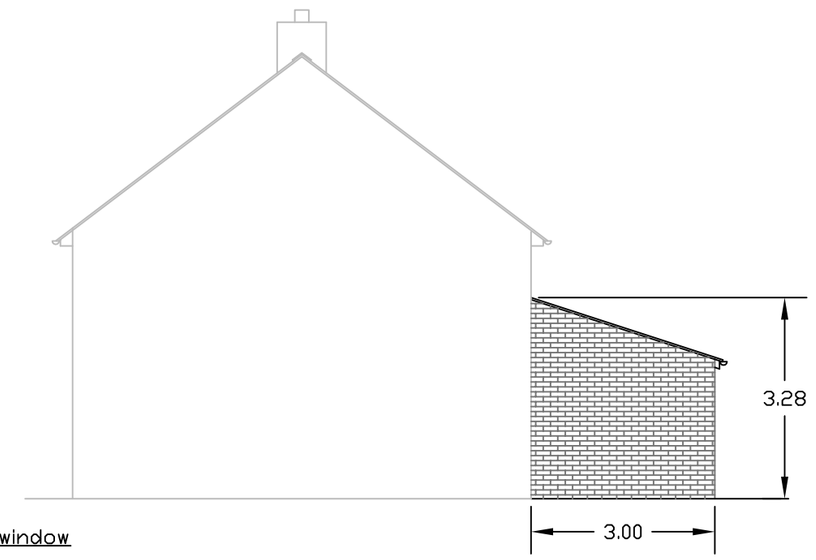

PROPOSED
SIDE ELEVATION