
Branting Hill, Groby

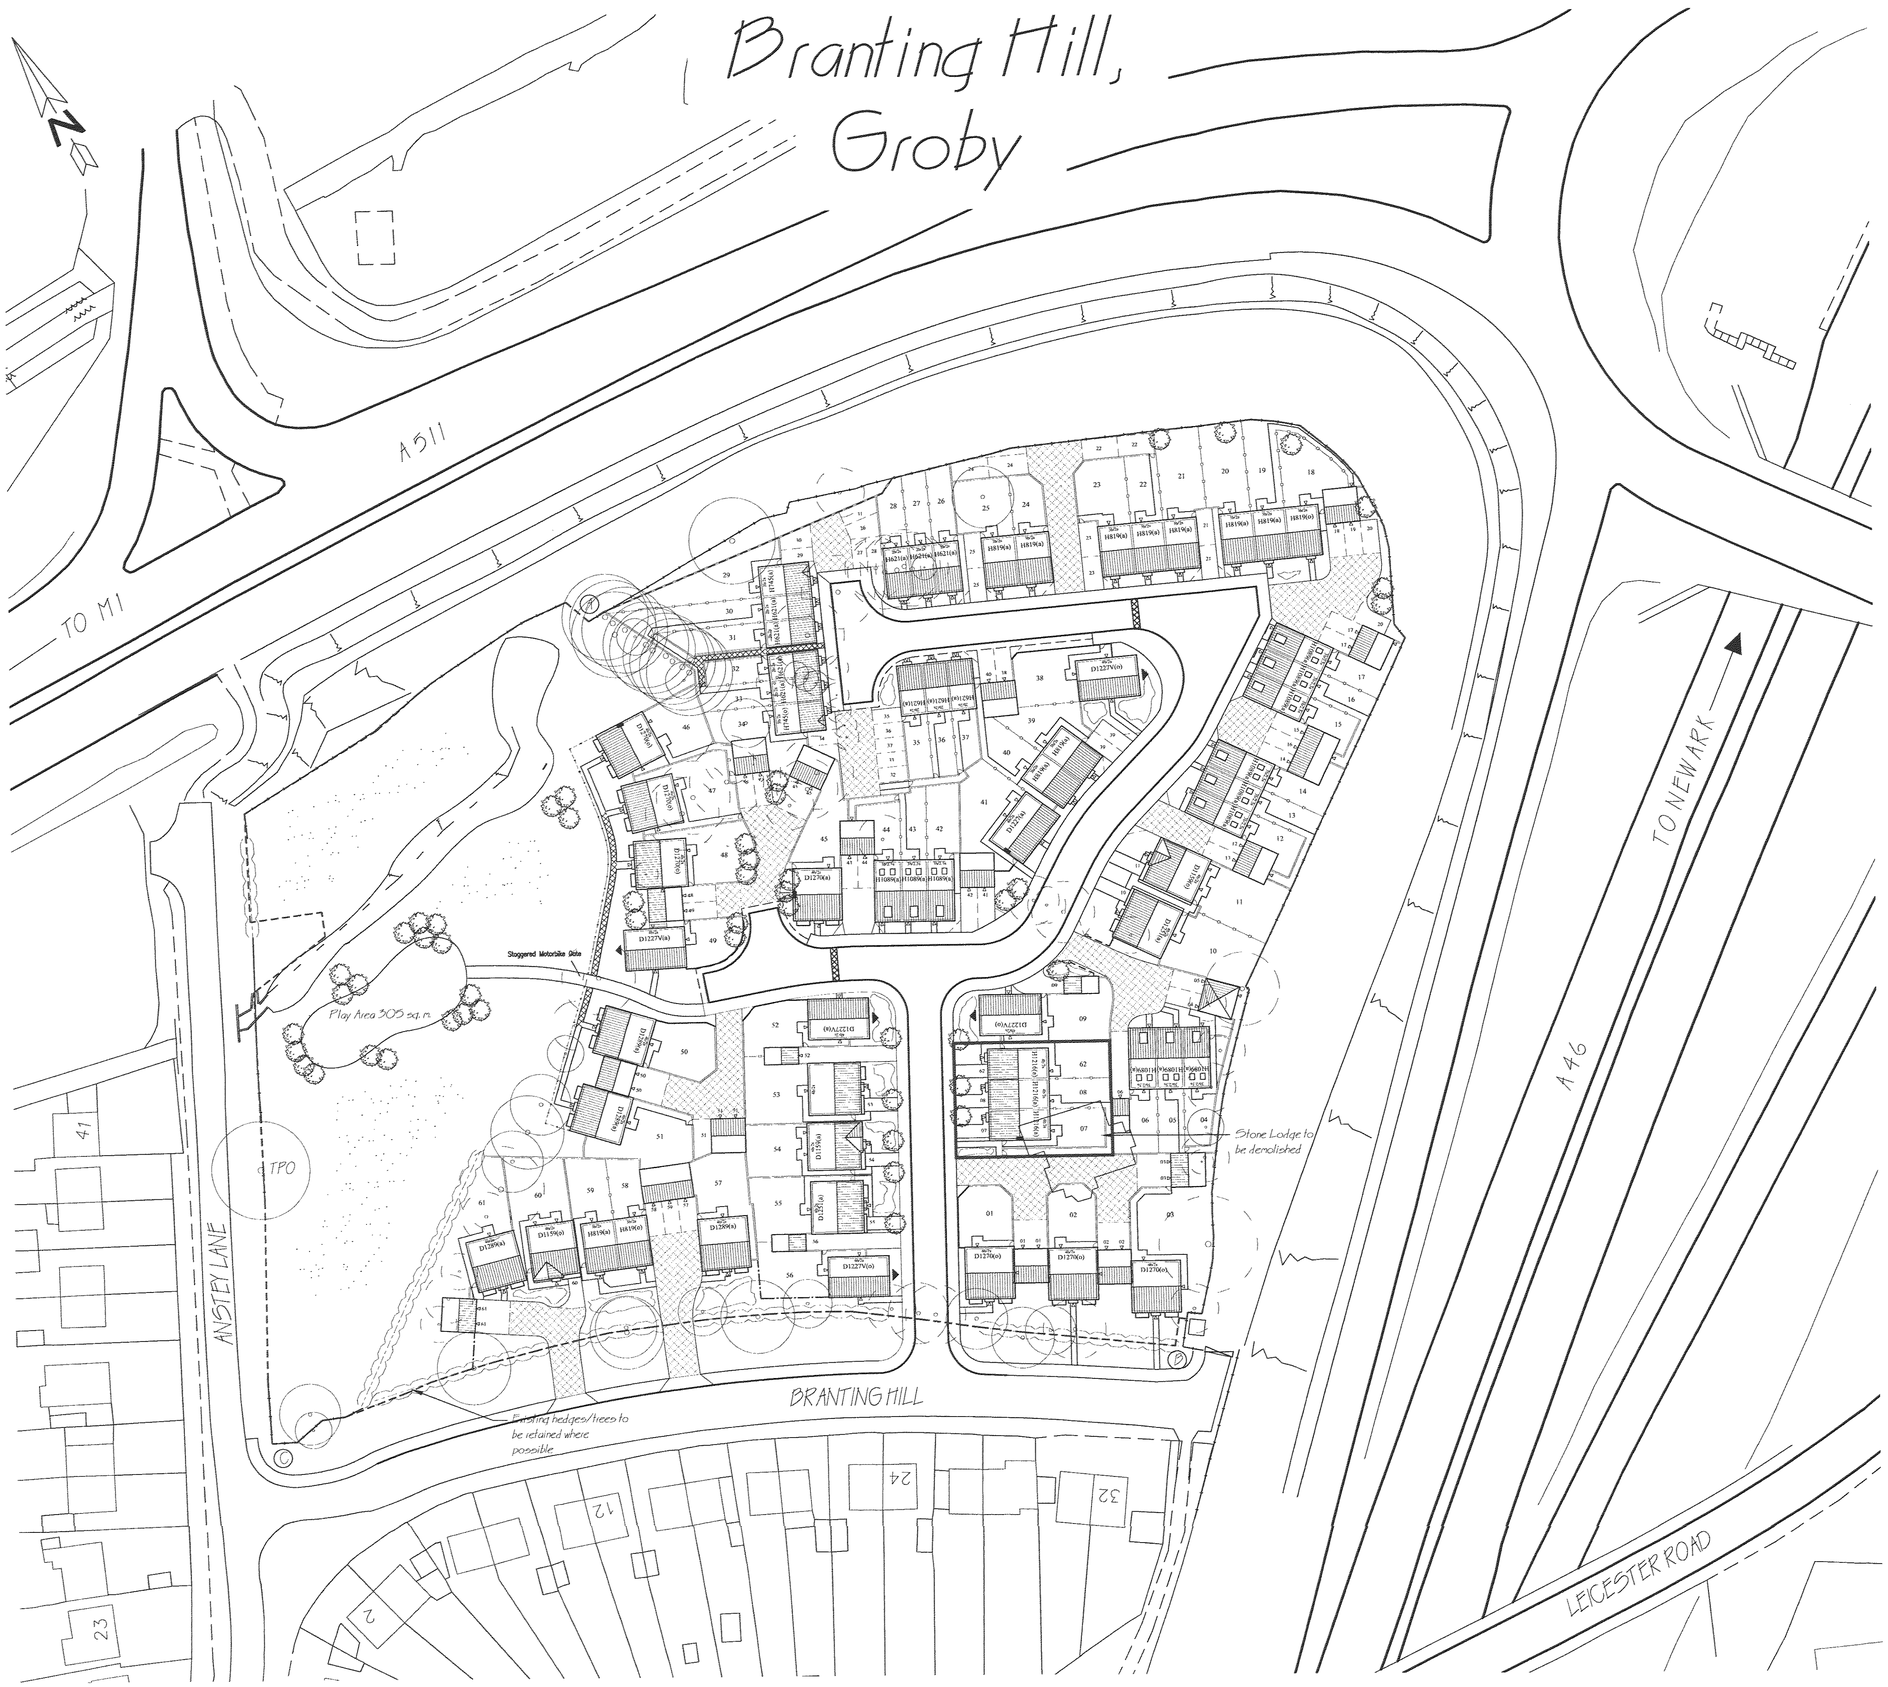

George Wimpey

- SITE BOUNDARY
- 1800 HIGH CLOSE BOARD FENCE - TO ALL EXPOSED BOUNDARIES
- 1800 HIGH PANEL FENCE - TO ALL DIVIDING TERRACE BOUNDARIES
- 600 HIGH BRICK SCREEN WALL - SEE SITE LAYOUT FOR LOCATIONS
- 1800 HIGH BRICK SCREEN WALL - SEE SITE LAYOUT FOR LOCATIONS
- 1800 HIGH PANEL FENCE WITH 300MM TRELIS ABOVE - TO PLOT 56 & 61 SIDE BOUNDARY TO BRANTING HILL
- 1800 HIGH BALL TOP METAL RAILINGS - TO ALL PLOTS FRONTING THE OPEN SPACE
- SHARED SURFACE DRIVES
- SHARED FOOTPATHS
- INDICATIVE LANDSCAPING ONLY
- EXISTING TREES TO REMAIN
- EXISTING TREES TO BE REMOVED
- INDICATES A DUAL ASPECT ELEVATION TO HOUSE
- INDICATES CHIMNEY LOCATION

BOUNDARY A - B NEW 1.8M CLOSE BOARDED FENCE
BOUNDARY B - C EXISTING HEDGE RETAINED WHERE POSSIBLE
BOUNDARY C - A EXISTING HEDGE RETAINED WHERE POSSIBE, NEW HEDGE TO MATCH EXISTING

REF	TYPE	FT²	TOTAL
M621	2 BED HOUSE	621ft²	- 10
H745	3 BED HOUSE	745ft²	- 02
H819	3 BED HOUSE	819ft²	- 12
H1089	3 BED HOUSE	1089ft²	- 12
D1159	4 BED HOUSE	1159ft²	- 03
H1216	4 BED HOUSE	1216ft²	- 03
D1227	4 BED HOUSE	1227ft²	- 06
D1251	4 BED HOUSE	1251ft²	- 03
D1289	4 BED HOUSE	1289ft²	- 04
D1270	4 BED HOUSE	1270ft²	- 07
		TOTAL	- 62

REV	DATE	DESCRIPTION	BY
U	04.02.08	CHIMNEY ADDED TO PLOT 7 TO DISCHARGE PLANNING CONDITION	MDB
T	04.02.08	SITE BOUNDARY ALONG PLOTS 28-29 AMENDED TO AGREED TITLE PLAN	MDB
S	06.09.07	AREA OUTLINED IN RED RE-PLANNED & APPROVED	MDB
R	05.03.07	SIDE BOUNDARIES TO PLOTS 56 AND 61 AMENDED AS SHOWN IN KEY	MDB
P	19.01.07	BOUNDARIES TO PLOTS 34 AND 45 AMENDED	MB
N	12.01.07	CHIMNEYS ADDED TO PLOTS 41, 45 & 46	MDB
M	12.02.07	Plots 17, 34 & 47, 48 hand changed to 'a'	MF
L	09.02.07	1800MM SCREEN WALLS INTRODUCED AT LPA'S REQUEST	MDB
K	31.01.07	D1289 HOUSE TYPE CHANGED FOR NEW D1270 HOUSE TYPE ON ALL PLOTS APART FROM PLOT 4 ON BUILD PROGRAMME	MDB
J	14.12.06	NEW REAR ACCESS PATH TO PLOT 13	MF
H	07.12.06	HOUSE TYPE BLOCKS UPDATED TO SHOW 300MM CUNTIES	MDB
G	05.12.06	VEHICULAR ACCESS TO PLOTS 57-61 AMENDED	CR
F	09.10.06	TITLE BOUNDARY LINE ADJUSTED IN OPEN SPACE AREA	KMP
E	28.09.06	PLAY AREA INCREASED IN SIZE TO 305 sq. metres	KMP
D	19.09.06	AMENDMENTS MADE FROM HA COMMENTS	CR
C	25.08.06	FURTHER AMENDMENTS MADE FROM LPA'S COMMENTS	MDB
B	10.08.06	AMENDMENTS MADE FROM LPA'S COMMENTS	MDB
A	28.07.06	LAYOUT RE-DRAWN	MDB

JOB: BRANTING HILL, GROBY, LEICESTERSHIRE

TITLE: PLANNING LAYOUT

SCALE: 1:500 @ A1 - NTS @ A3

DRAWN: MDB | CHKD: KMP

DATE: 25.01.06 | DATE: 31.01.06

DWG No: GW/05-01 Rev U

DEVELOPMENT SERVICES
07 FEB 07
RECEIVED

George Wimpey East Midlands Ltd
Unit 2, The Oaks Business Park
Lowesmoor Way, Leicester LE19 1DX.
Telephone 0116 2816400
Fax 0116 2816401
George Wimpey