
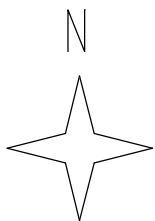


Stanfords VectorMap

56 Lychgate Lane, Burbage, Hinckley, Leicester, LE10 2DS

REF:0733999

Plan No 1619/BP

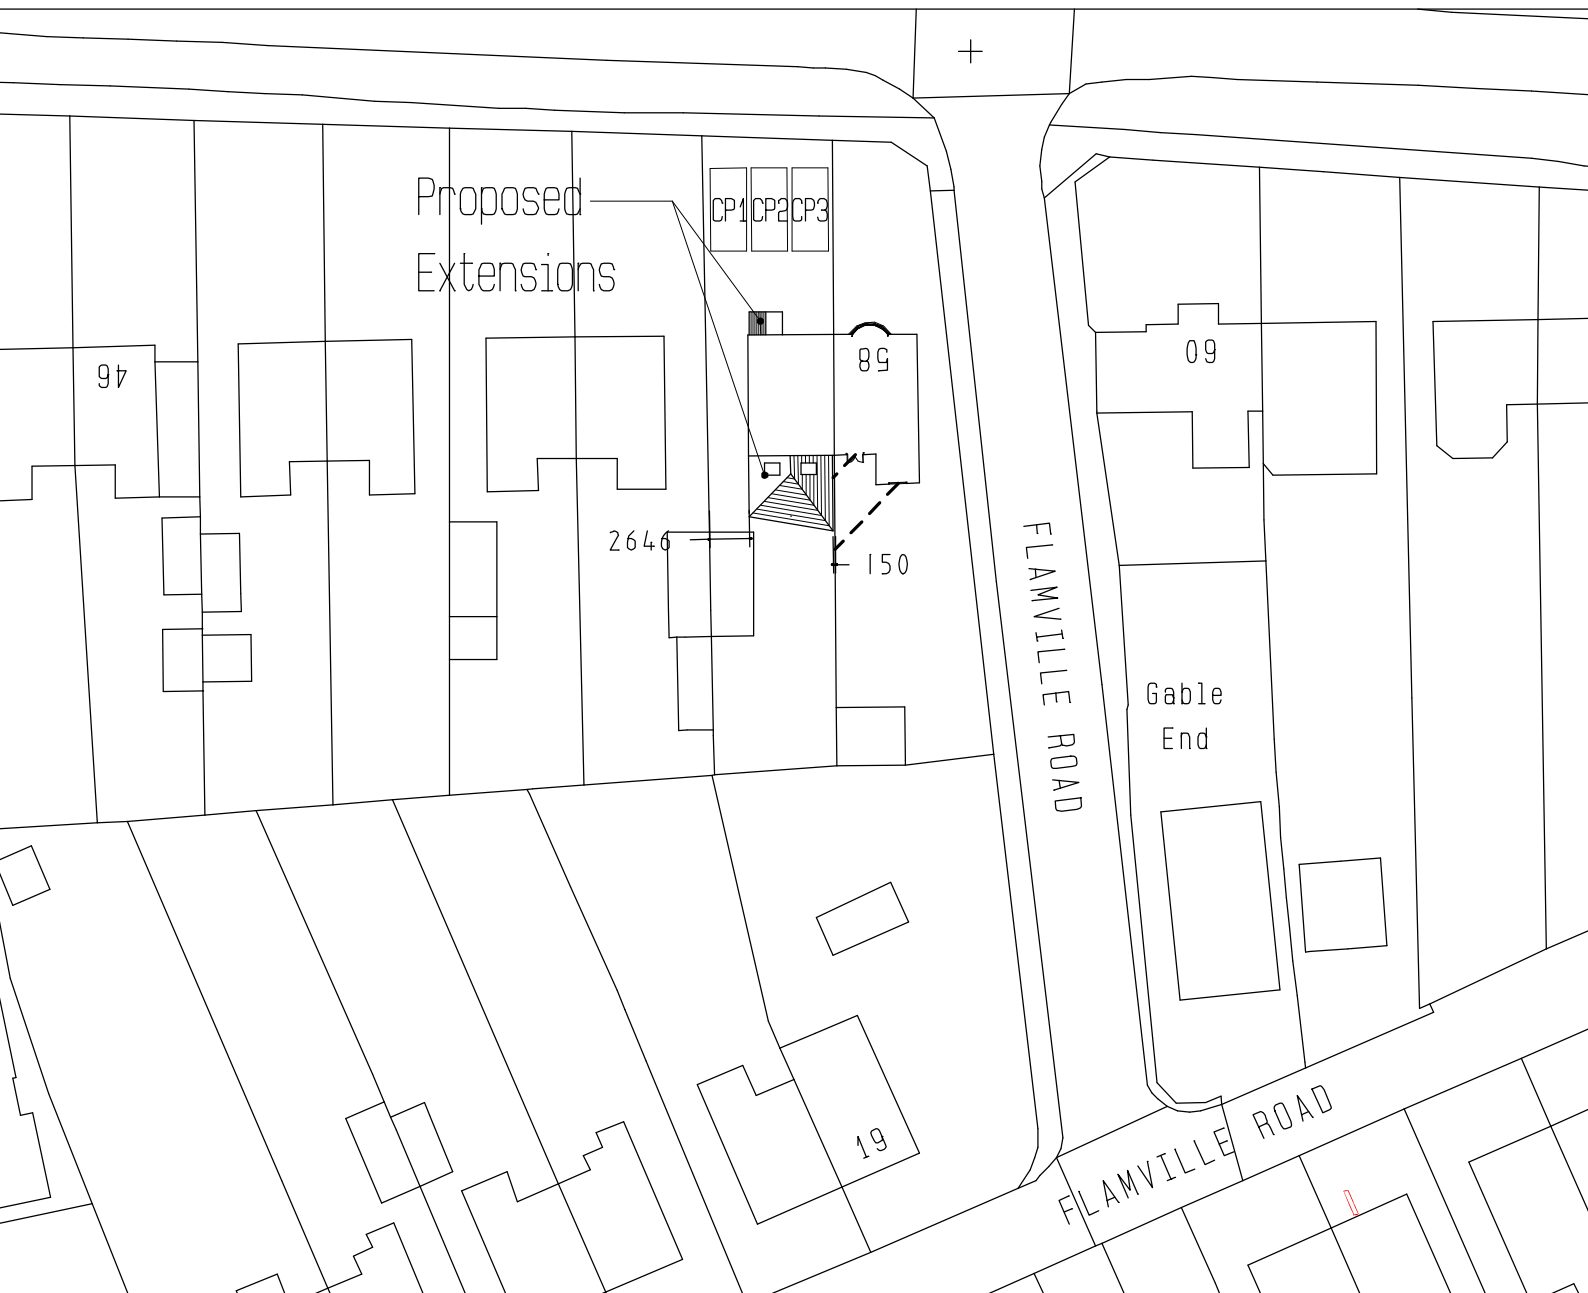

Scale, 1:500
Sheet, A4



© Crown Copyright and database rights 2023 OS 100035409
Reproduction in whole or in part is prohibited
without the prior permission of Ordnance Survey.