




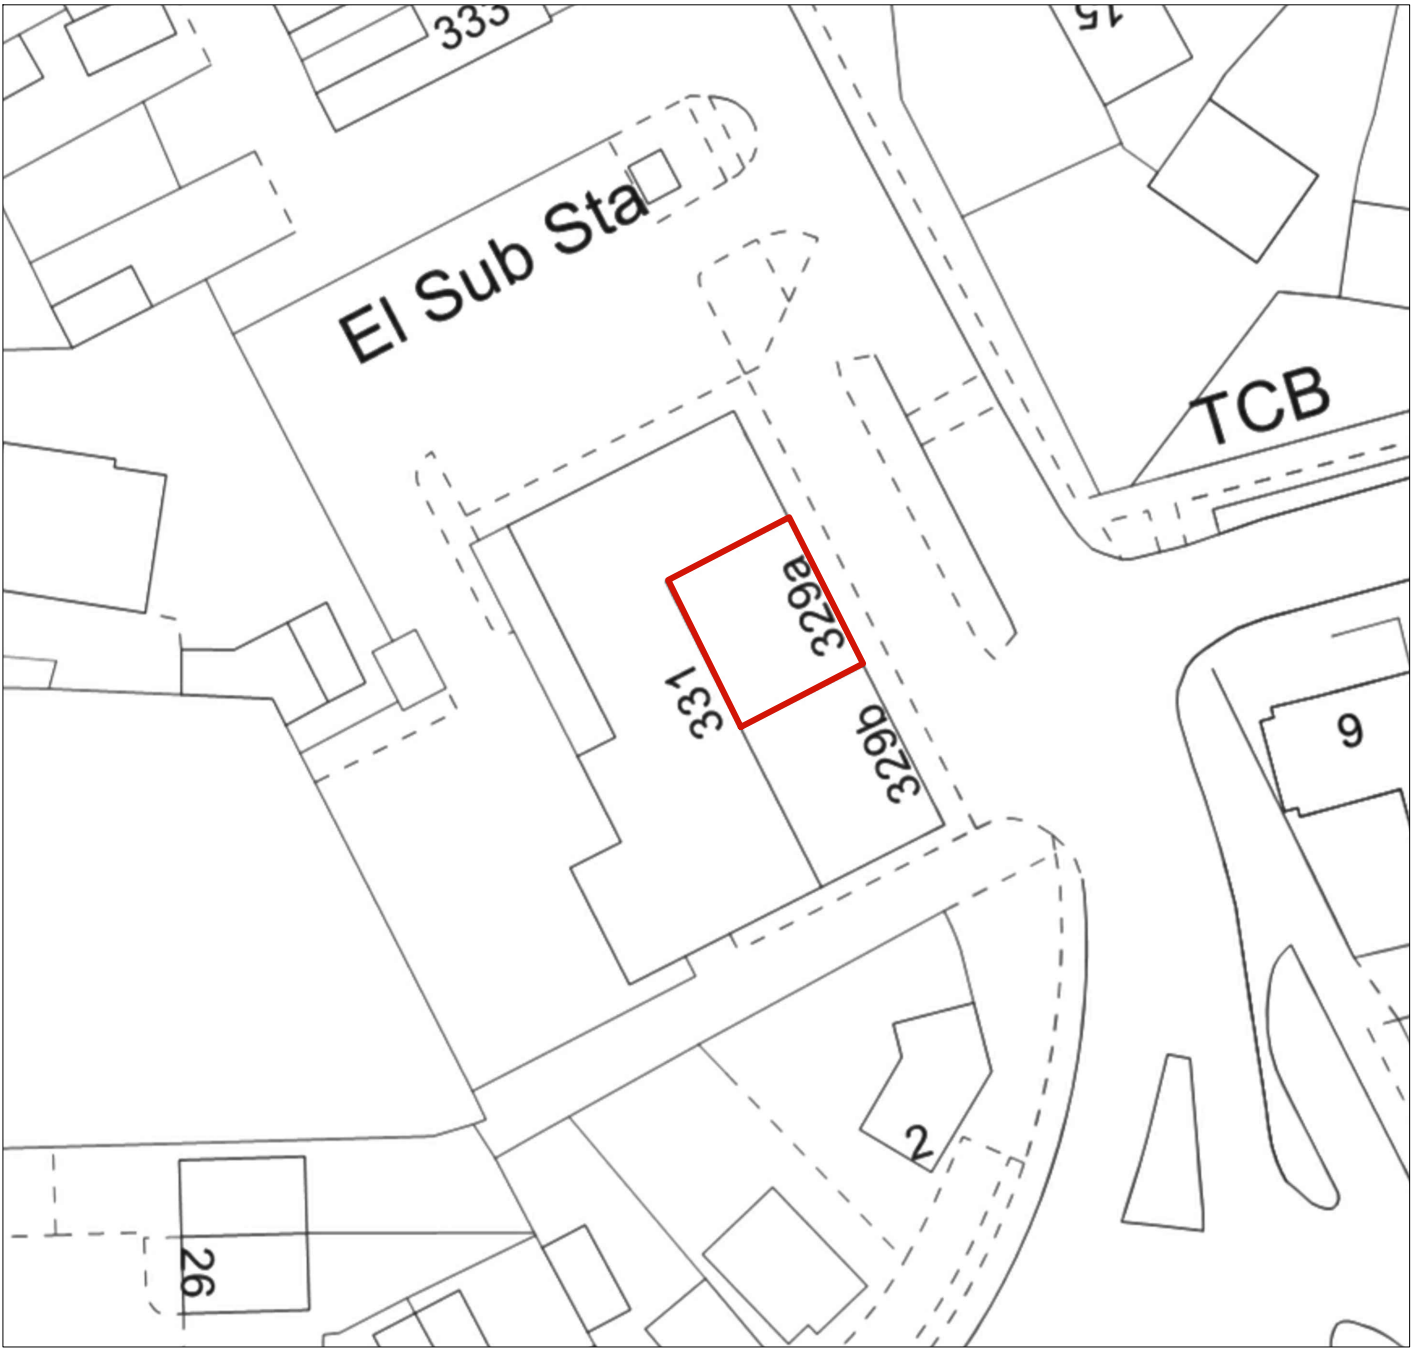

Location Plan | 1:1250

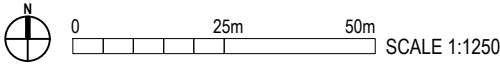

Block Plan | 1:500

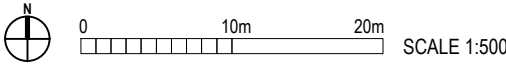

a: 81 London Road, Leicester LE2 0PF
e: studio@zealwilkes.co.uk
c: +44 (0)77 6557 6557

**Architecture
Interior Design
Planning**

Proposed Restaurant, Installation of Canopy & Flue 329A Station Road, Bagworth LE67 1BL		Issue Purpose:	PLANNING
Drawn by:	ZH	Checked by:	-
Scale @ A3:	As shown	Date:	February 2024
CAD ref:	2405 001	Dwg no.:	2405/01/100
Rev:	-	Rev:	-

Do not scale. All dimensions in millimeters (mm) – to be confirmed on site.
Information contained in this drawing is the sole copyright of Zeal Wilkes Ltd and is not to be reproduced without permission.