DCBLKPLN

Ivy House Farm, Wellsborough Proposed Livestock Building

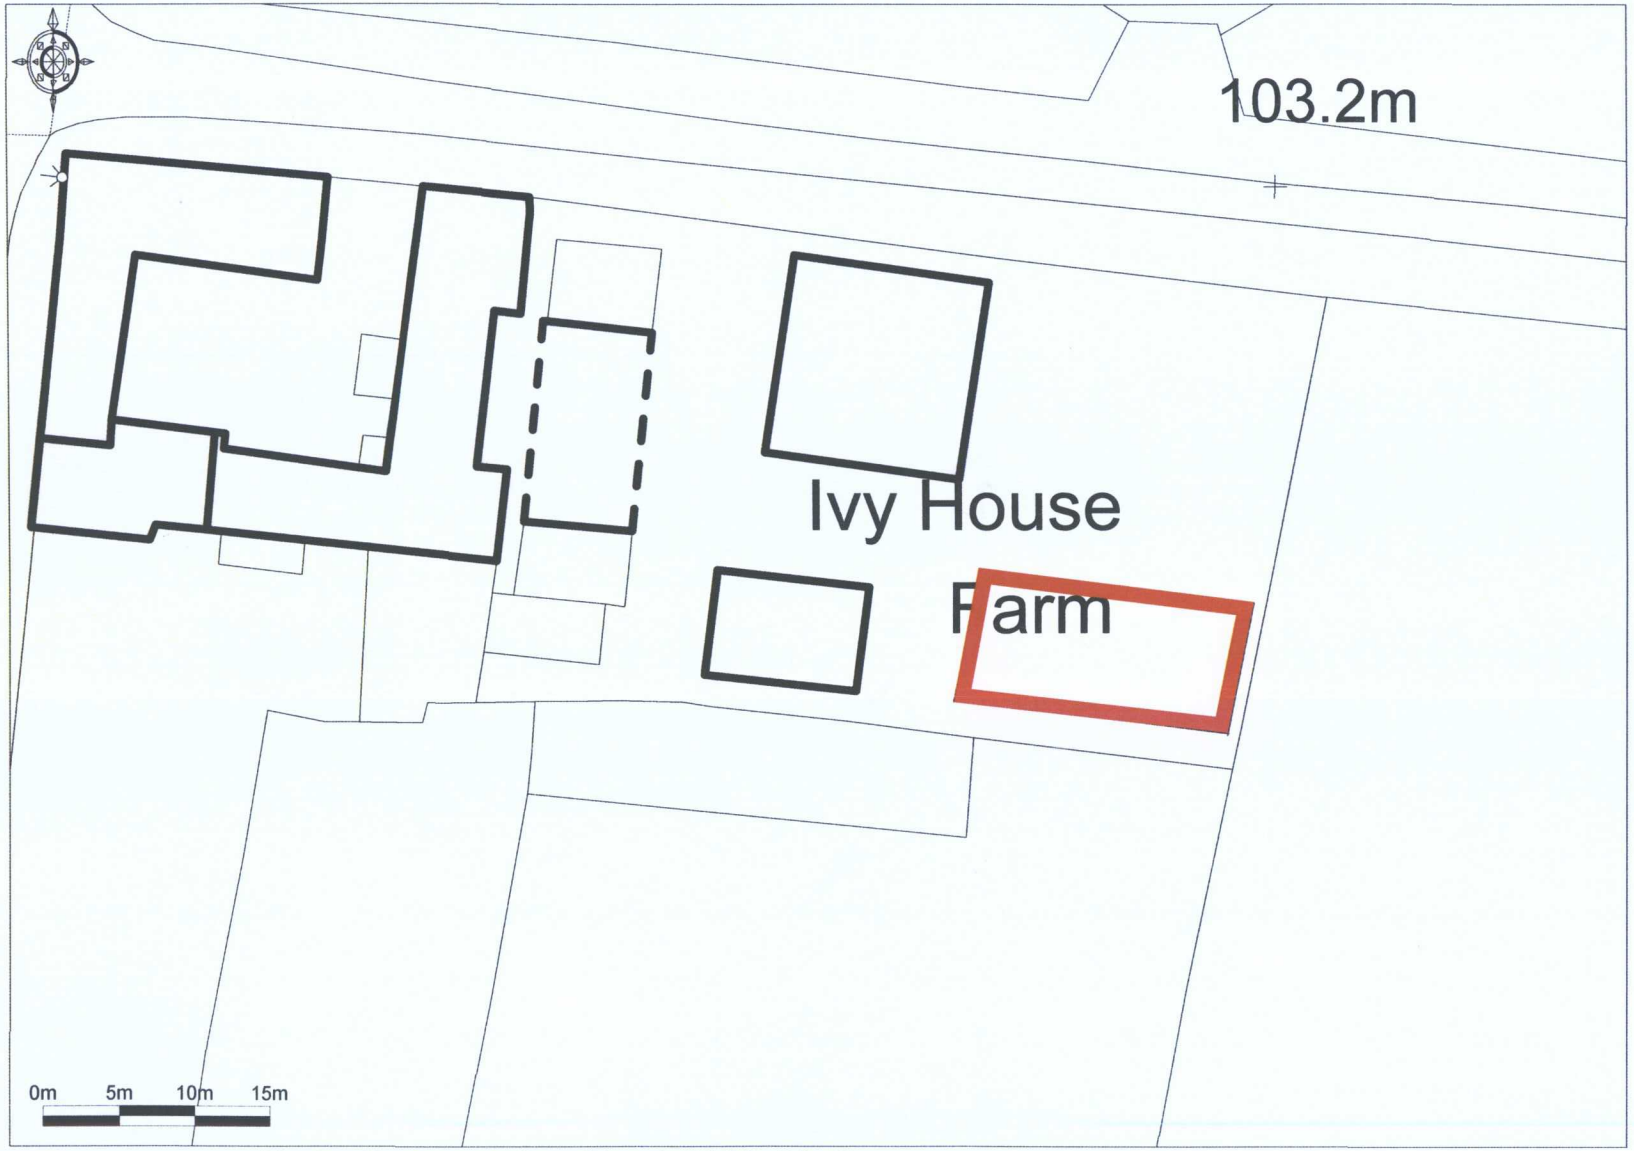

Ordnance Survey © Crown Copyright 2011. All rights reserved. Licence number 100020449. Plotted Scale - 1:500

Promap®

Fox Bennett, 6 Lewis Court, Grove Park, Enderby, Leicester, LE19 1SD