DEPLAN

FRONT ELEVATION

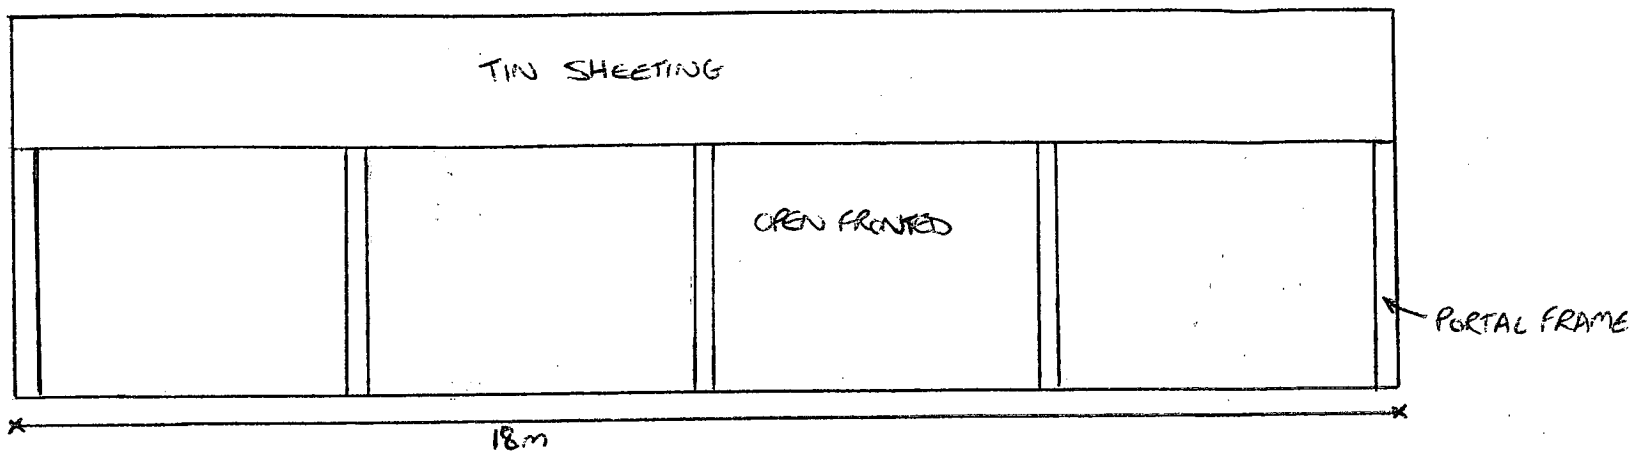

RIGHT HANDSIDE ELEVATION

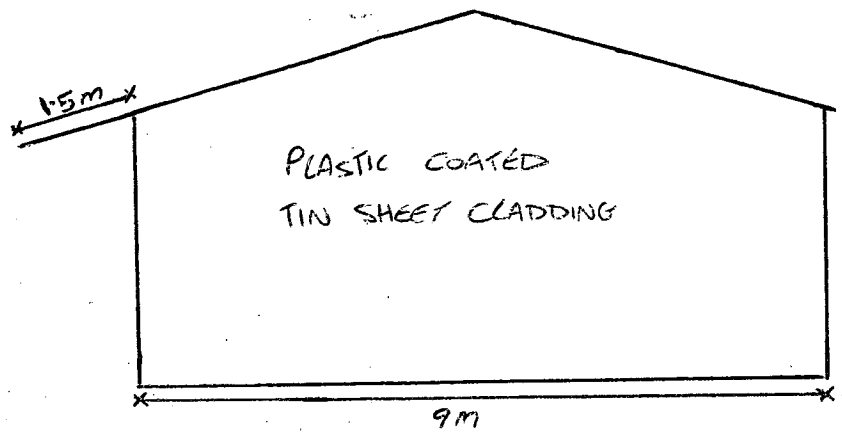

REAR ELEVATION

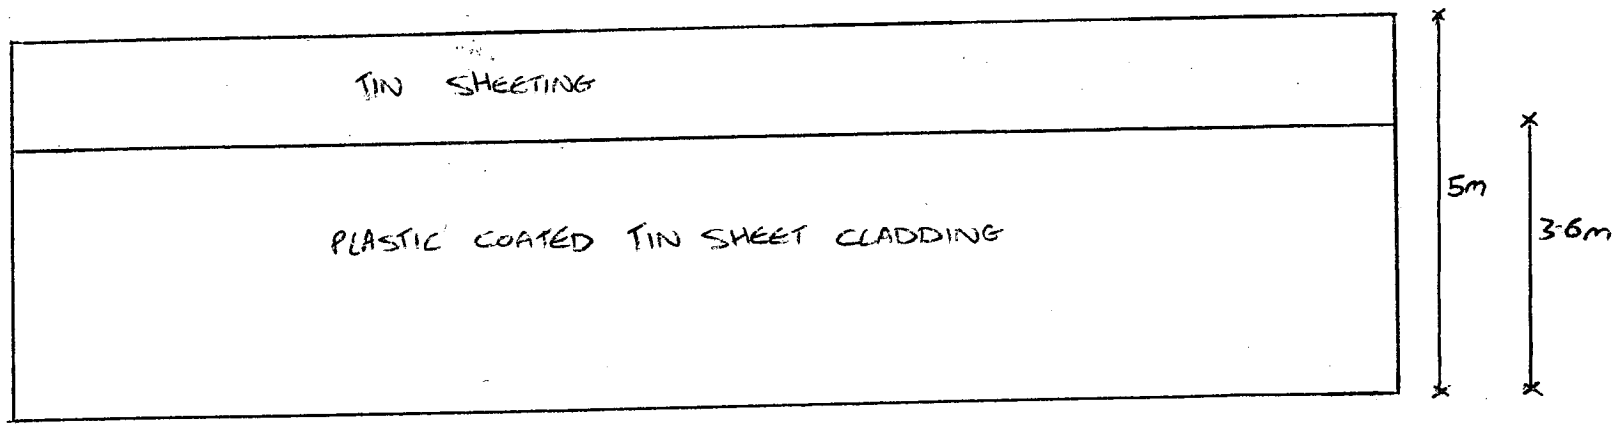

LEFTHANDSIDE ELEVATION

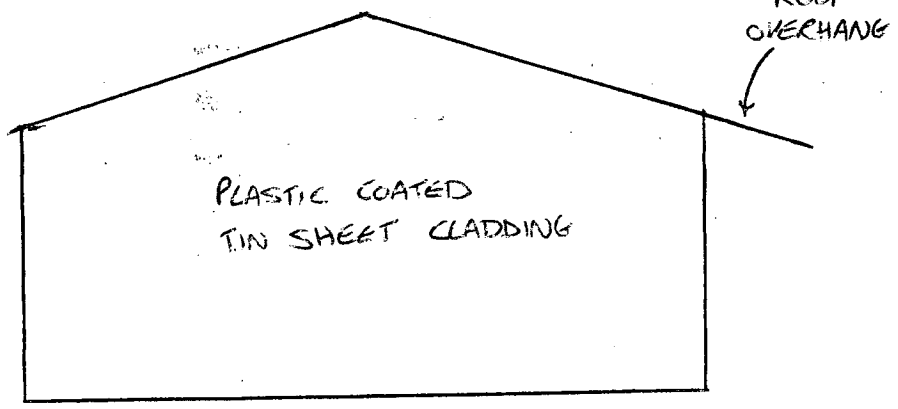

PROPOSED LIVESTOCK BUILDING

SCALE 1:100