
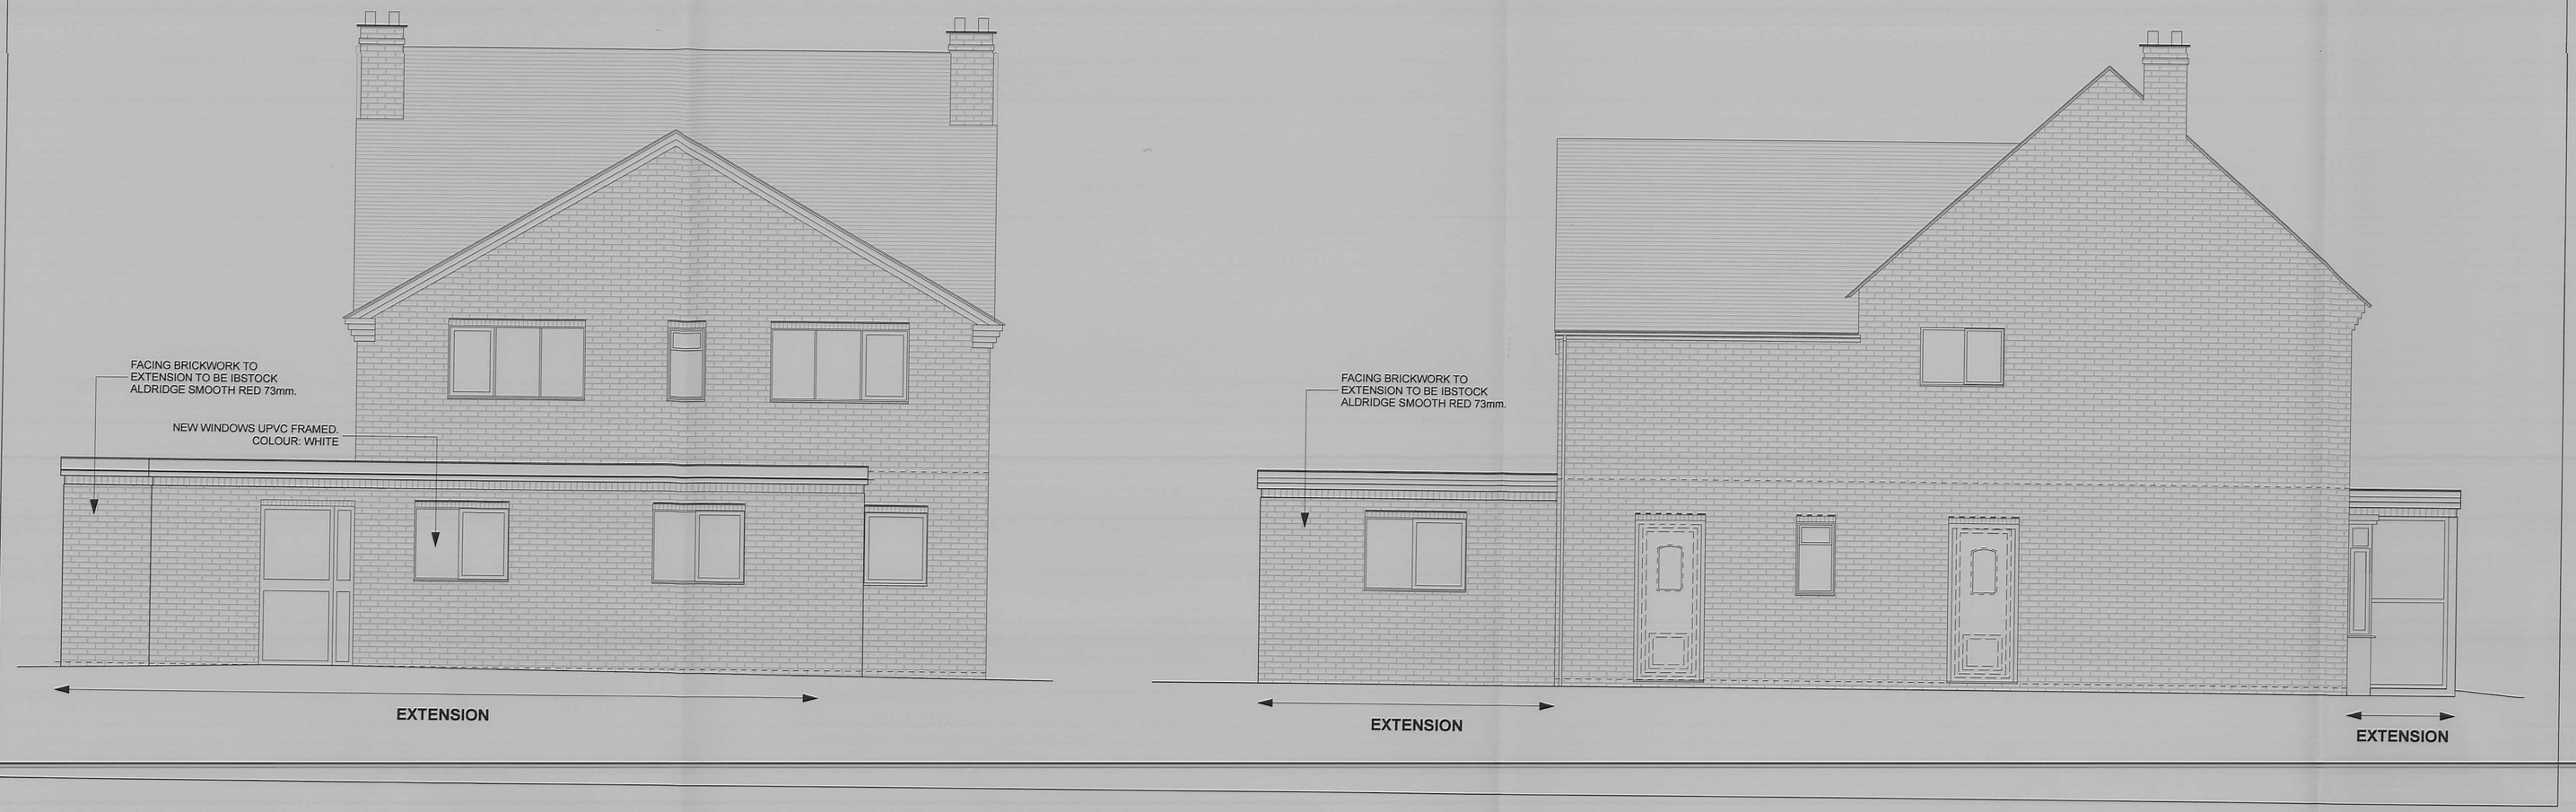


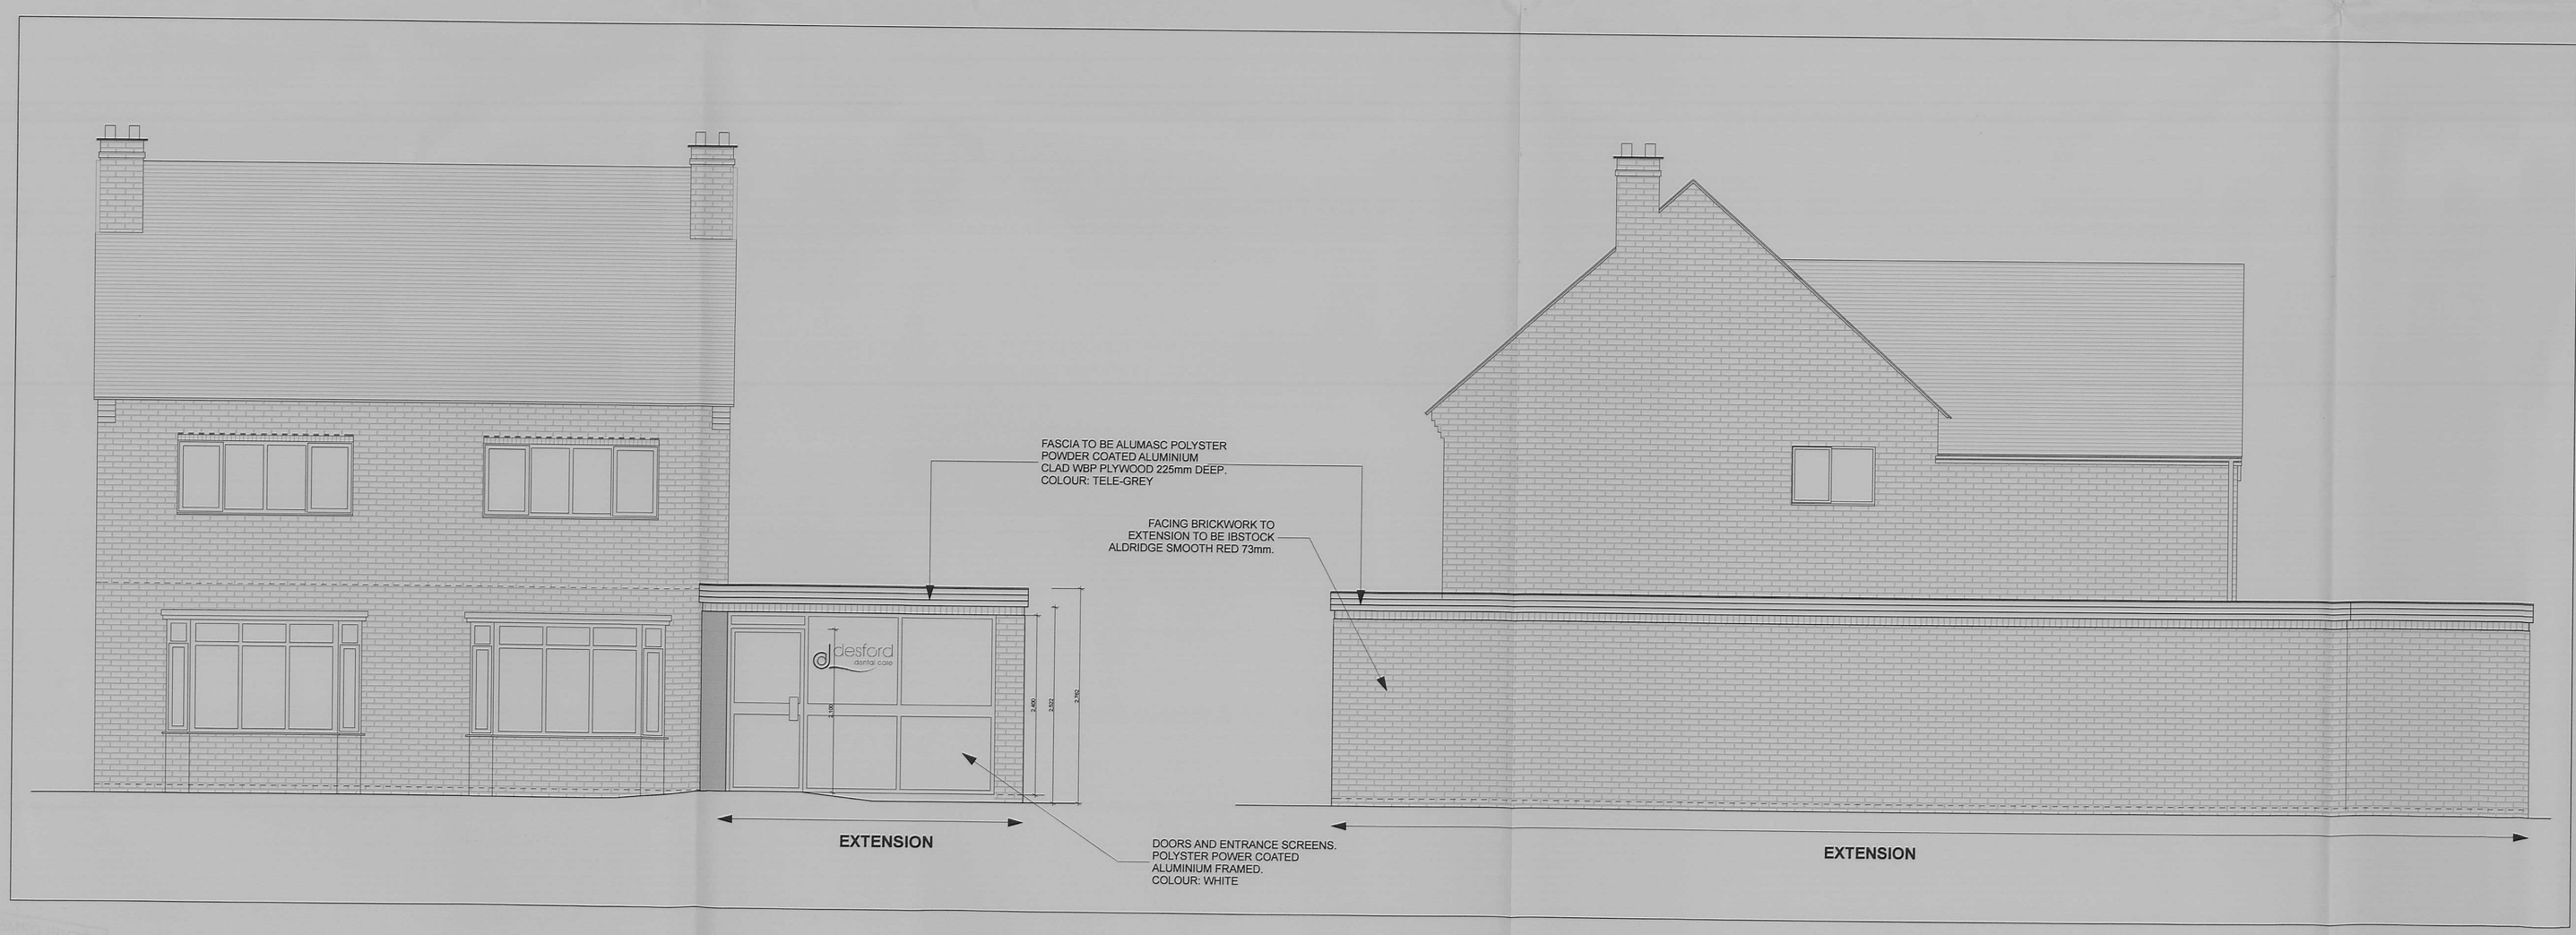

Notes

1) [redacted]
2) *All dimensions to be CHECKED ON SITE and any DISCREPANCY reported to the Architects.*
3) *The site boundary shown is the best assumed from available data and does NOT represent legal ownership.*

B - PROPOSED MATERIALS ADDED	05/05/11
A - TENDER ISSUE	25/03/11

Revisions.

☐ APPROVAL ☐ INFORMATION
☐ PRELIMINARY ☐ FOR CONSTRUCTION

Project
DESFORD DENTAL CARE
18 MANOR ROAD,
DESFORD

Client
MR CHOTAI

Drawing Title
PROPOSED ELEVATIONS

Drawing By	Checked By
SH	ATB
Date: 06/04/11	Scale: 1:50
Drawing Number: 6375 / 113	Revision: B

BERESFORD HOUSE
1 NEWTOWN STREET
LEICESTER
LE1 6WH
TEL. 0116 254 7868
FAX. 0116 255 7293
EMAIL. enquiries@gwh.co.uk
www.gwh.co.uk

Gordon White & Hood Ltd Registered in England No.4088022