
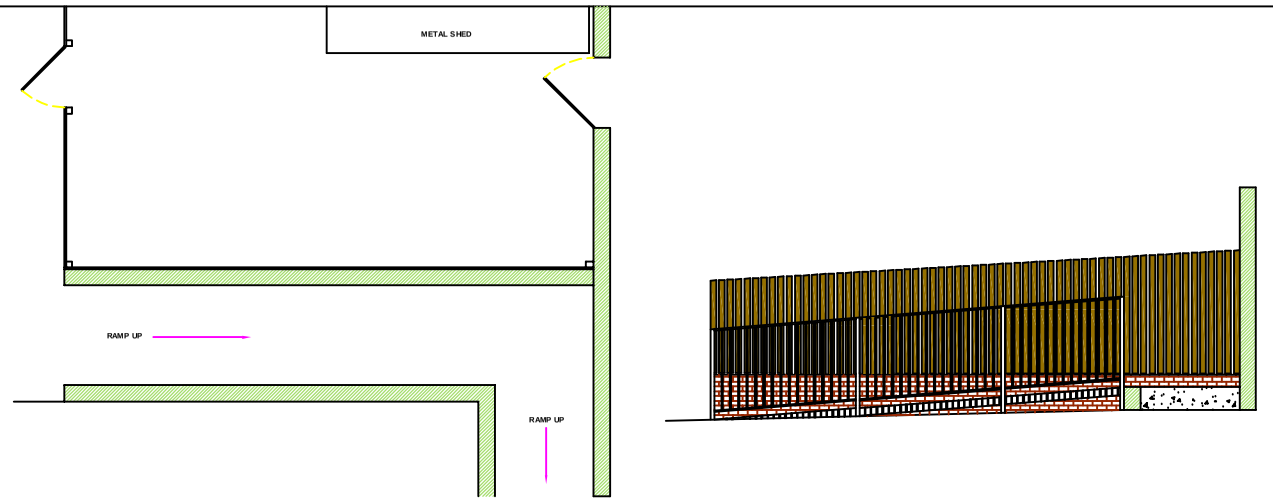


EXISTING (PART) PLAN


EXISTING ELEVATION

0 1 2 3
Scale in Metres Scale 1:100

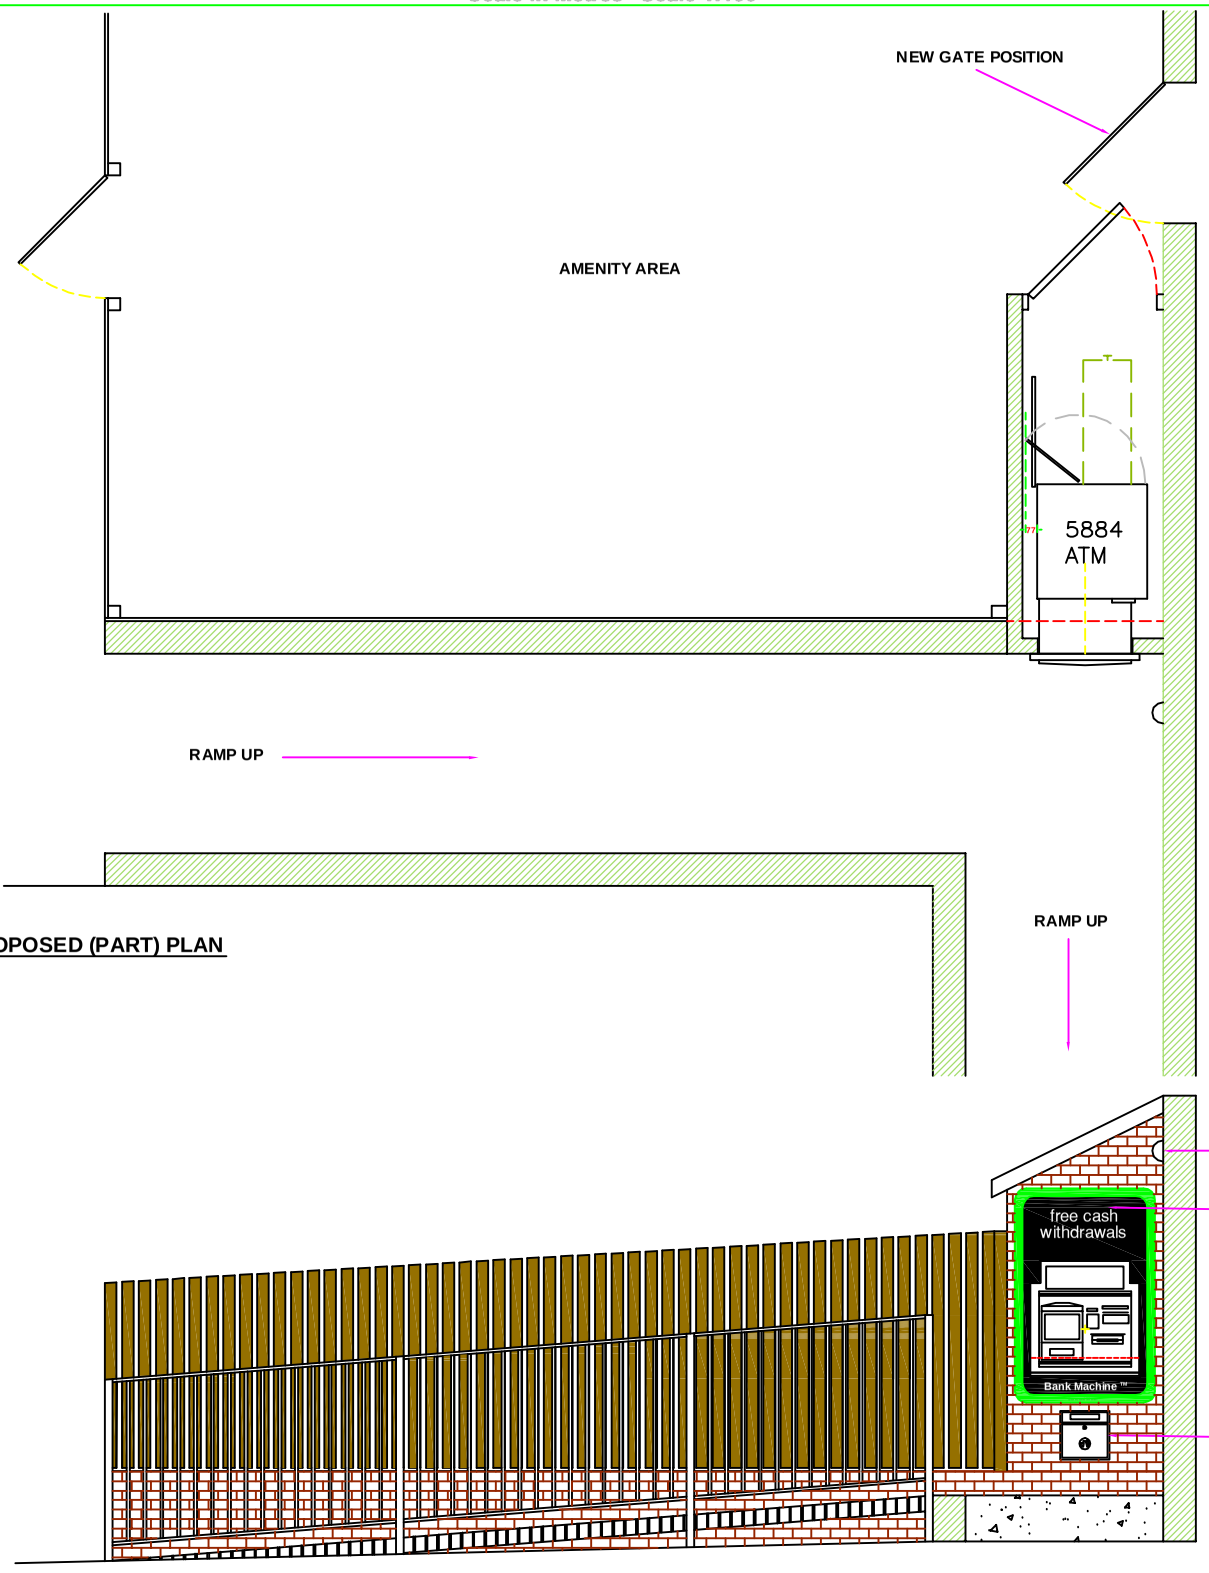


PROPOSED (PART) PLAN

PROPOSED ELEVATION

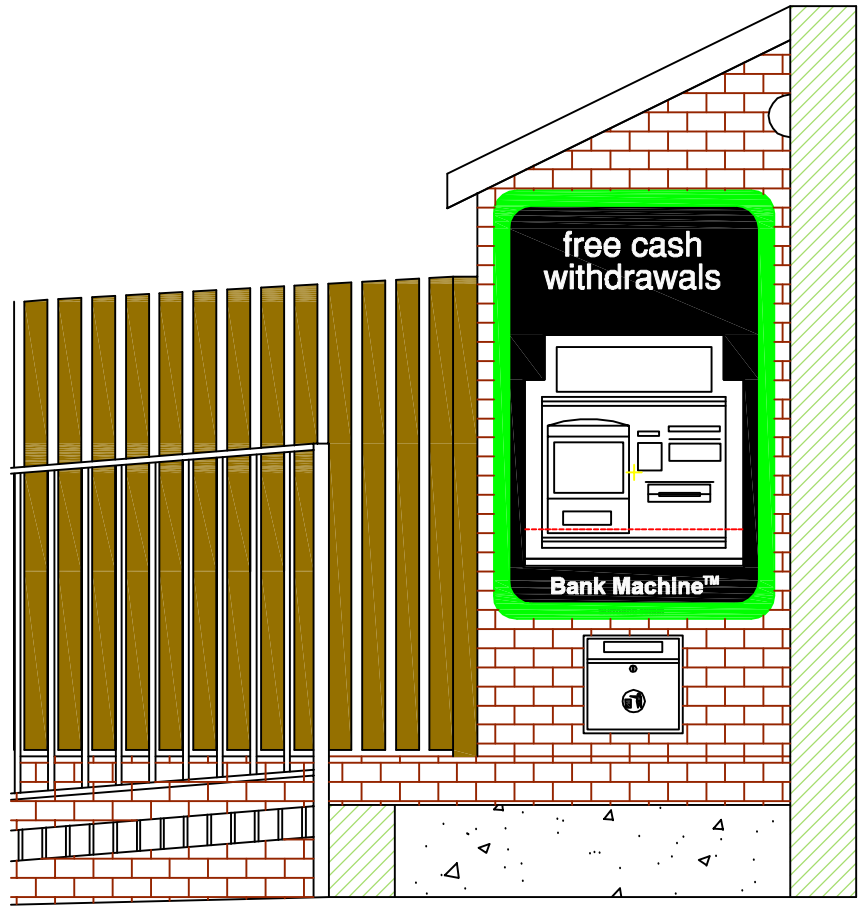

PROPOSED (PART) ELEVATION

0 1 2 3
Scale in Metres Scale 1:25

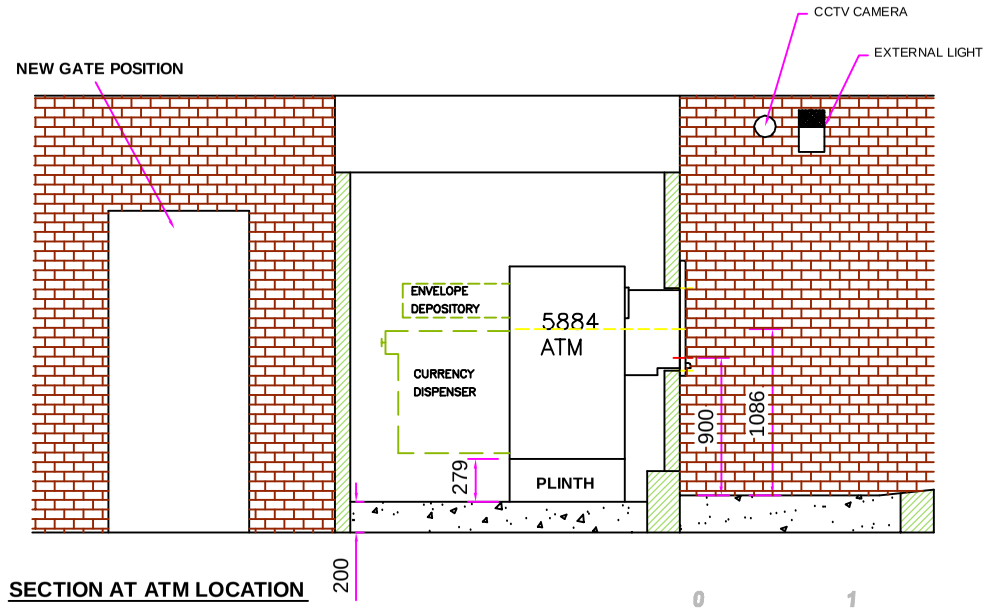

SECTION AT ATM LOCATION

0 1 2 3
Scale in Metres Scale 1:50

AND BUILDING REGULATION PURPOSES.

GENERAL NOTES

LIGHTING :-
ALL LIGHTING TO BE POSITIONED TO AVOID DIRECT GLARE ON THE EYES OF THE USER AND UNWANTED REFLECTIONS FROM THE SCREEN OR OPERATING FEATURES. GLARE FROM LIGHTING TO BE AVOIDED.
ACCESS TO ATM :-
COMFORTABLE SIDE REACH CONTOURS FOR WHEELCHAIR USERS TO COMPLY WITH FIGURE 10 OF THE DOCUMENT "ACCESS TO ATM's UK DESIGN GUIDELINES 2002".
COMFORTABLE VIEWING ANGLES FOR AMBULANT DISABLED PERSONS TO COMPLY TO FIGURE 4 OF THE DOCUMENT "ACCESS TO ATM's UK GUIDELINES 2002".
COMFORTABLE VIEWING ANGLES AND REACH CONTOURS FOR NON DISABLED PEOPLE TO COMPLY WITH FIGURE 15 OF THE DOCUMENT "ACCES TO ATM's UK GUIDELINES 2002".
SIGNAGE :-
ALL SIGNAGE TO CONFORM TO BS 8300:2001 SECTIONS 9.2.2 LOCATION & DESIGN OF SIGNS & INFORMATION AND 9.2.3 VISUAL SIGNS.
ALL NEW GLAZING CONFORMS TO BS 6262 PART 4 2005
ALL ELECTRICAL WORK CONFORMS TO BS 76 2008

SITE NOTES

FLOOR CONSTRUCTION :-
NEW CONCRETE BASE TO BE INSTALLED.

ATM, PLINTH, ELECTRICS AND CTS EXTERNAL ROOM TO BE INSTALLED.

WORK TO BE CARRIED OUT BY OTHERS

REVISION	DESCRIPTION	DATE	
04			
03			
02			
01	CCTV & LIGHT ADDED FOR PLANNING	30-08-11	

SITE ADDRESS
TATES SPAR
21 LUTTERWORTH ROAD, BURBAGE,
HINKLEY, LE10 2DJ

TITLE
PROPOSED AUTOMATED TELLER MACHINE (ATM
INSTALLATION FOR BANKMACHINE

DRAWN	DATE	SCALE
DG	05-08-2011	VARIOUS
REF/DRG No.	SHEET	REVISION
E007114	1	01

CLIENT
bankmachine

CompleteTechnicalServices Ltd.
ATMInstallation & ProjectManagement
www.complete-tech.co.uk
01709 821757