


Application Boundary



Land within Applicants Control

Rev:	Description:	Date:	By:

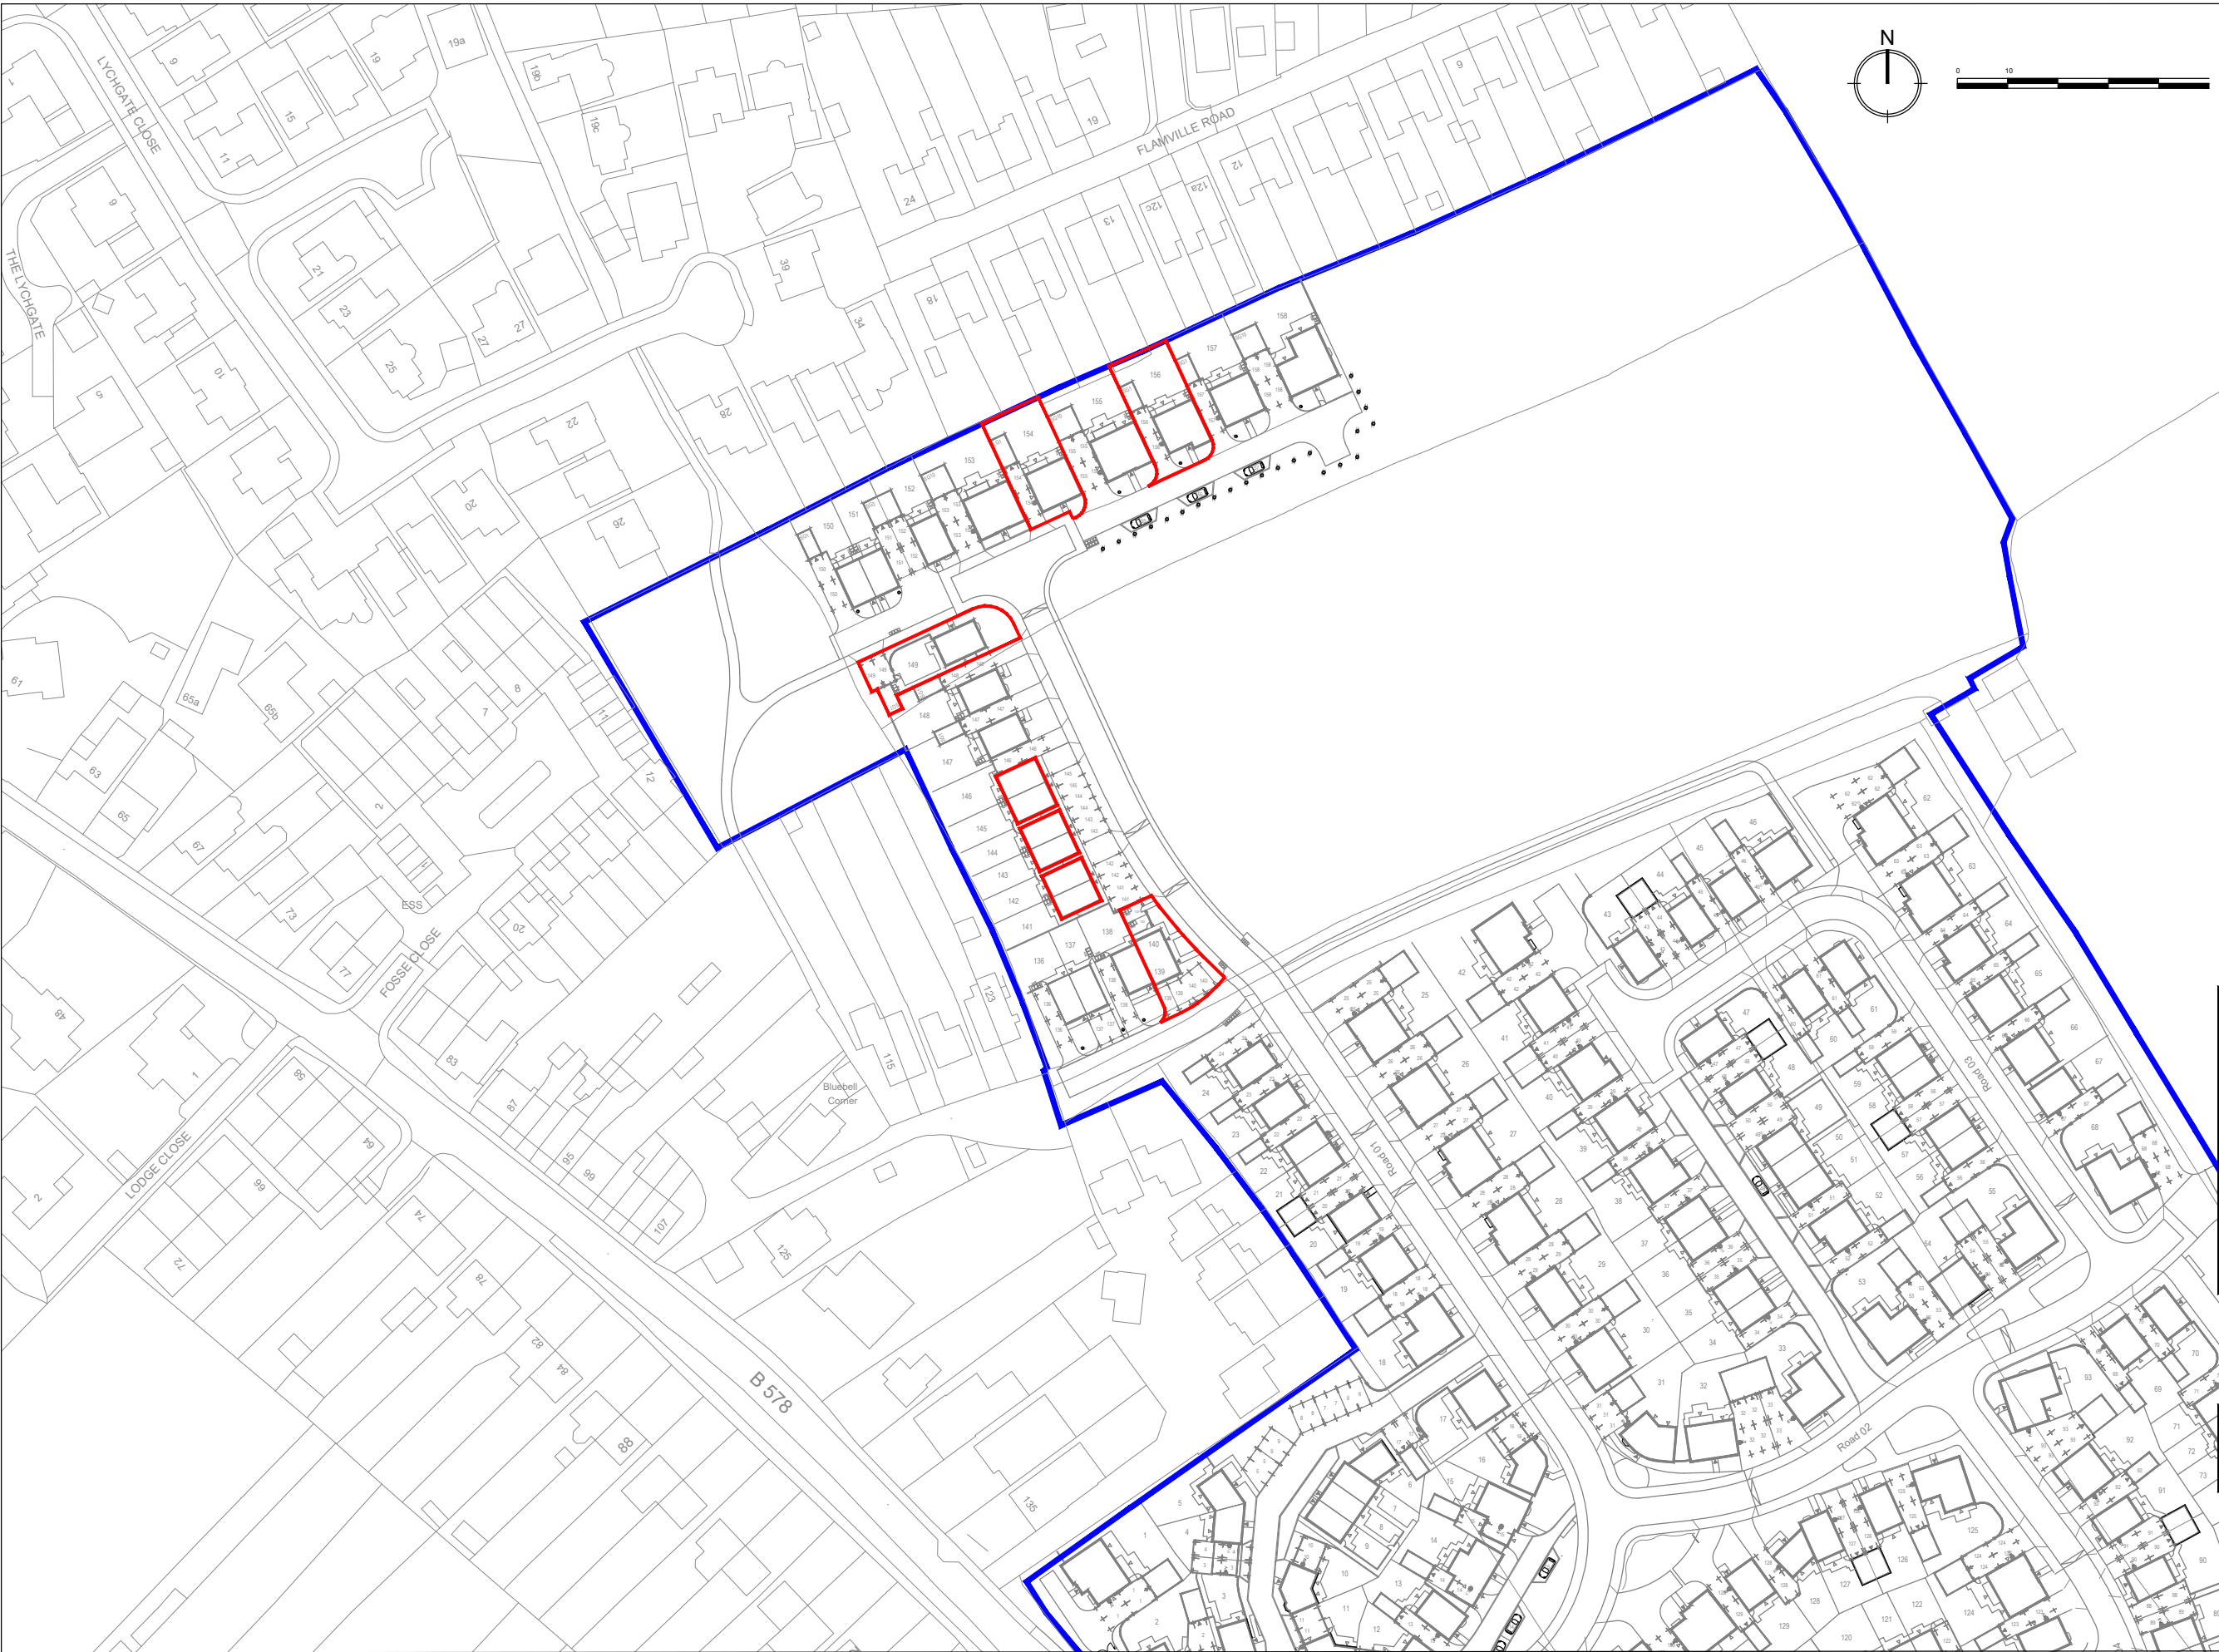

DAVIDSONS

Wilson House, Leicester Road, Ibstock,
Leicestershire. LE67 6HP
T: 01530 261 444 F: 01530 267 101
www.davidsonsgroup.co.uk
E: info@davidsonsgroup.co.uk

Development:

Lutterworth Road, Burabge

Drawing Ref:

Location Plan

Drawing Status: 03 - Planning Drawing		Drawn: SW	Checked: -
Date: 03.06.25	Scale: 1:1250	Signed Off: -	Rev: -

Dwg Number:

1186_401