


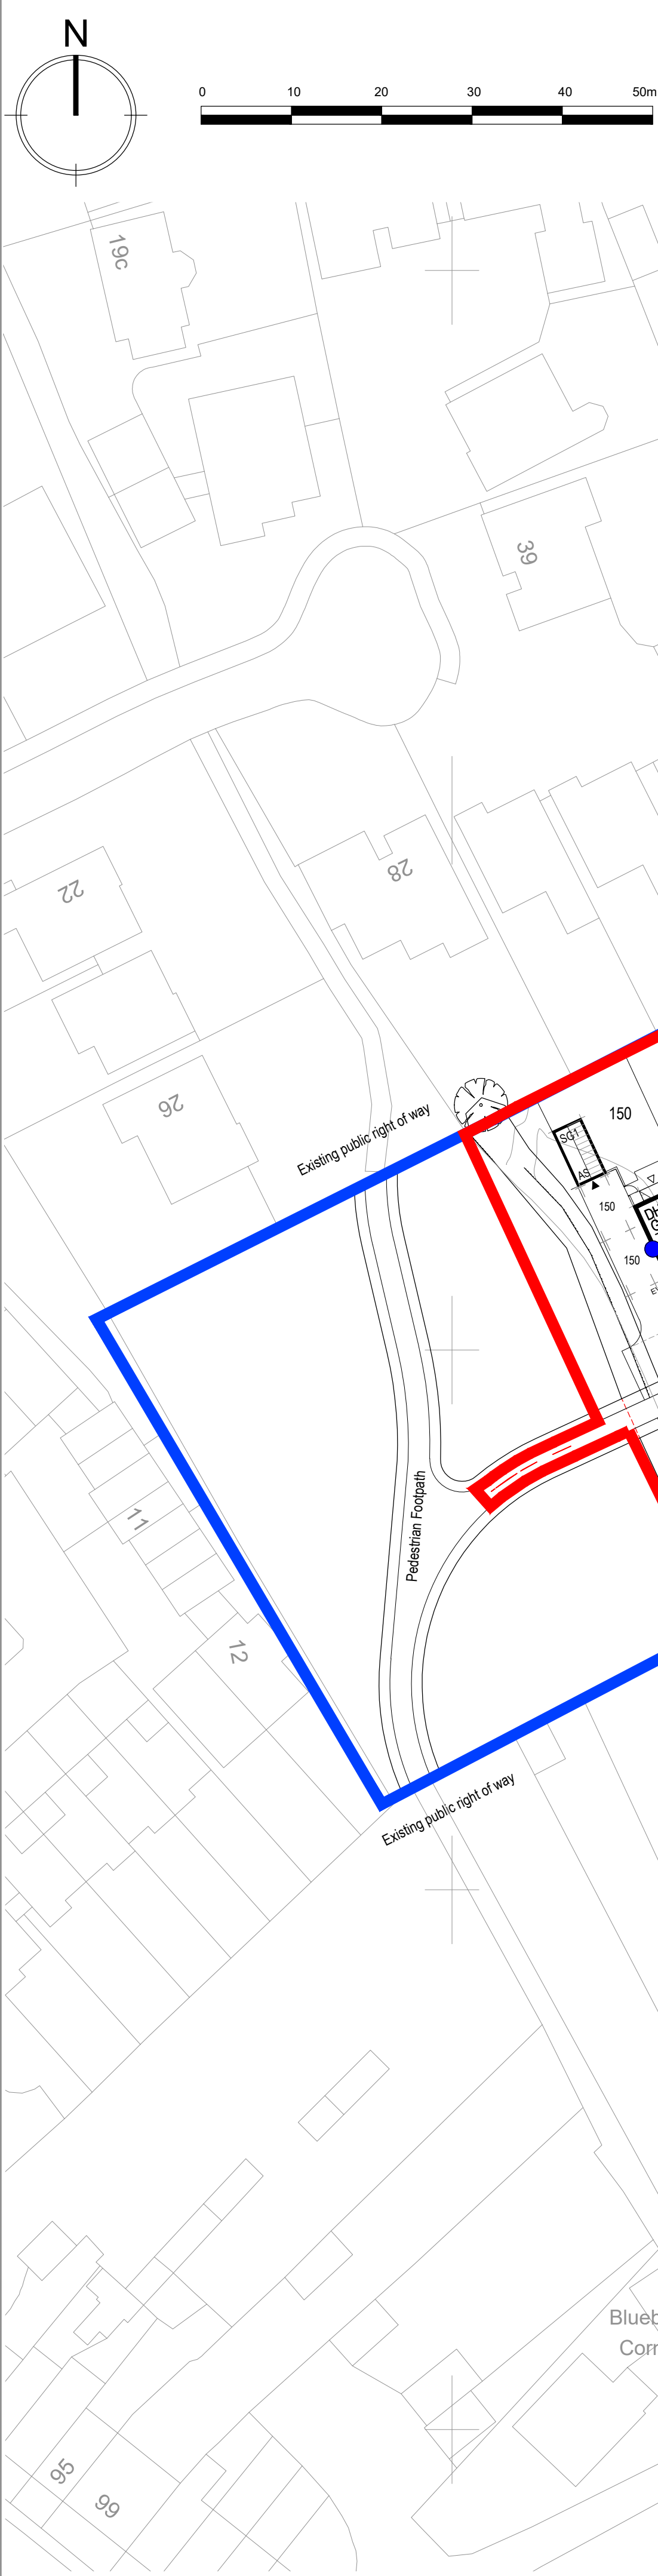

House Type Schedule:		
House type	No. of Bedrooms	No.
PRIVATE:		
2 Bedroom DH260BE-5	2 Bedroom Semi Detached	4
3 Bedroom		
DH301GE-5	3 Bedroom Semi Detached	2
DH360BE-5	3 Bedroom Semi Detached	2
DH313B-5	3 Bedroom Detached	1
DH318B-5	3 Bedroom Detached	3
4 Bedroom		
DH409GH-5	4 Bedroom Detached	2
DH425GG-5	4 Bedroom Detached	2
DH430B-5	4 Bedroom Detached	1
5 Bedroom		
DH501G-5	5 Bedroom Detached	1
Sub Total:		18
AFFORDABLE:		
AH16GE-5	1 Bedroom Semi Detached	2
AH21GE-5	2 Bedroom Semi Detached	2
AH31GE-5	3 Bedroom Semi Detached	1
Sub Total:		5
Total:		23

LEGEND -	
	: Proposed Trees
	: Existing Trees/Hedgerow to be Removed
	: RPA
	: Screen Wall (SW) - 1.8m High.
	: Screen Fence (SF) - 1.8m High Close Boarded.
	: Indicates standard GRP chimney (Same brick as the house)
	: Indicates Standard Chimney Removed (Same brick as the house)
	: Indicates Traditional Chimney (Same brick as the house)
	: Brick Pier (BP)
	: Bin Collection Points.
	: 2m Vis Splays
	: Key Buildings
	: EV Charger
	: Mains Lit Bollard
	: Solar Bollard
	: Proposed Site Boundary
	: Easement
	: Existing hedge extents to be removed

Private bin storage areas created for plots 139 & 140.		
P07	House Type Substitutions Plots 141 - 144 revised from DH200VE-5 to DH260BE-5 Plots 145 - 146 revised from DH202VE-5 to DH360BE-5	04.08.2025
P06	BCP shown for plots 150 & 151.	13.01.2025
P05	Plot numbers corrected.	08.01.2025
P04	Plot numbers renumbered.	19.11.2024
P03	Shared amenity space created for plots 4 & 5 and parking arrangements amended accordingly. Garage type for plot 19 amended to an LCI-4.	24.09.2024
P02	Revised in line with planners comments.	06.08.2024
P01	Submitted for planning.	04.03.2024
Rev	Description	Date



DAVIDSONS

Wilson House, Leicester Road, Ibstock,
Leicestershire, LE167 6HP
T: 01530 261 444 F: 01530 267 101
www.davidsonsgroup.co.uk
E: info@davidsonsgroup.co.uk

Development:
**Land East Of Lutterworth Road
Burbage Phase 2**

Drawing Ref:
Planning Layout

Drawing Status:	Planning	Drawn: HK	Checked: MS
Date: Feb 2024	Scale: 1:500	Signed Off: PW	Rev: P07

Job Ref:
BURB_101