Front Elevation as Existing (1:100)



Side Elevation as Existing (1:100)

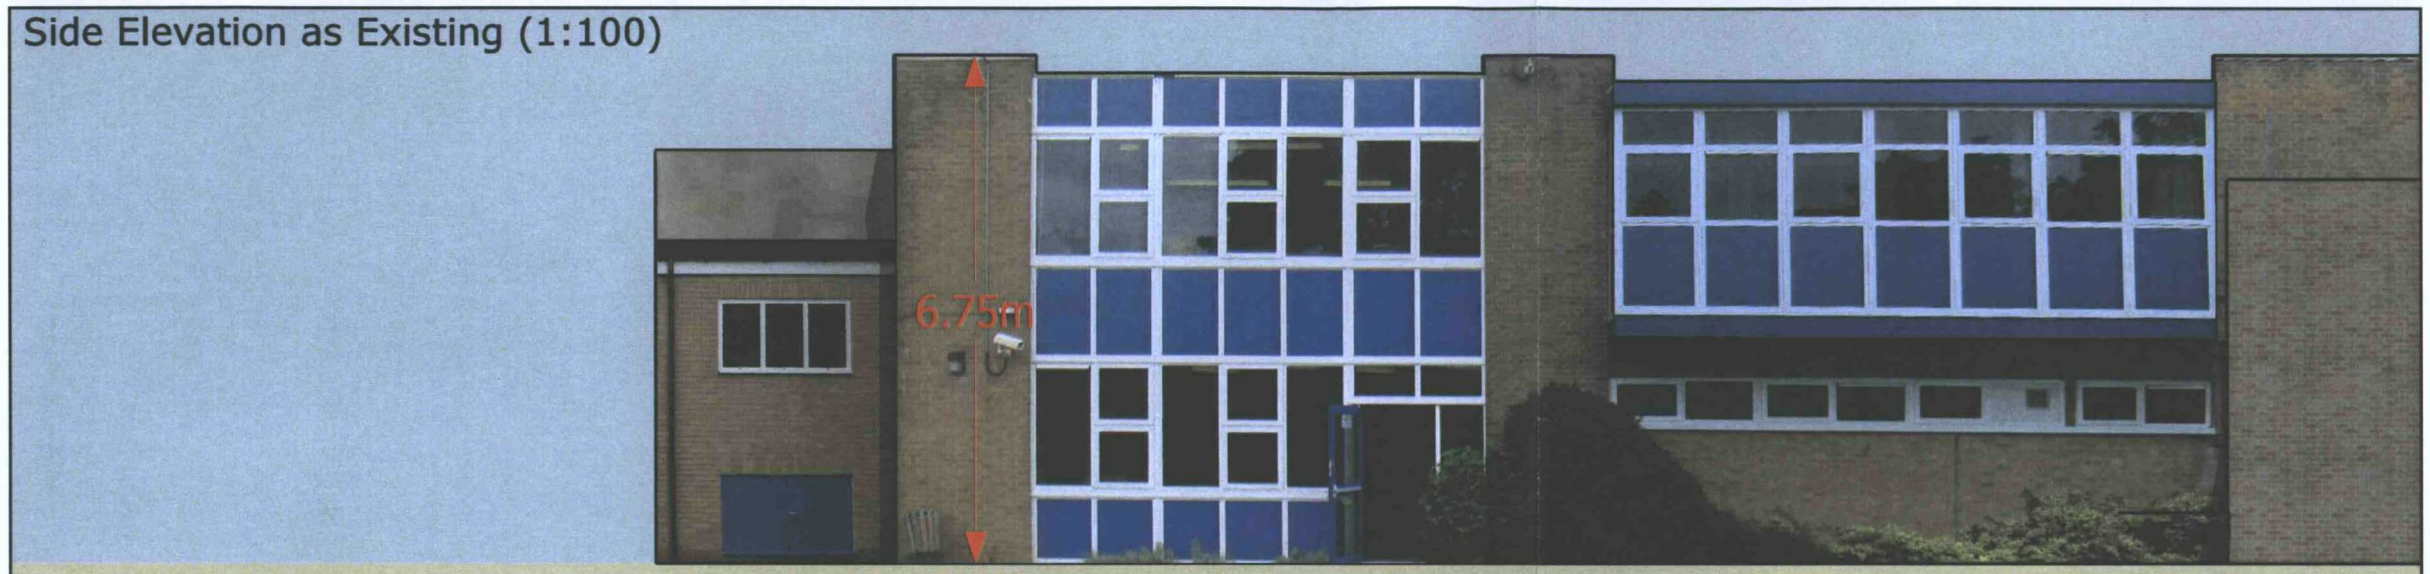

Perspective View as Existing (NTS)



Client
THE GOVERNORS OF
ST MARTINS SCHOOL
STOKE GOLDING
LEICESTERSHIRE

Job
REPLACEMENT OF
MOBILE CLASSROOM

Title
EXISTING ELEVATIONS
AND PERSPECTIVE VIEW

C.P. ASSOCIATES
CHARTERED SURVEYORS
BUILDING CONSULTANTS

CPA

Braemar Court, 1311a Melton Road,
Syston, Leicester, LE7 2EN.
Telephone: 0116 260 7211
Facsimile: 0116 260 5511

RICS

Dwg. No.	Date
1296/03	24/05/11
Scale	Drawn By
1:100@A3	DSP