

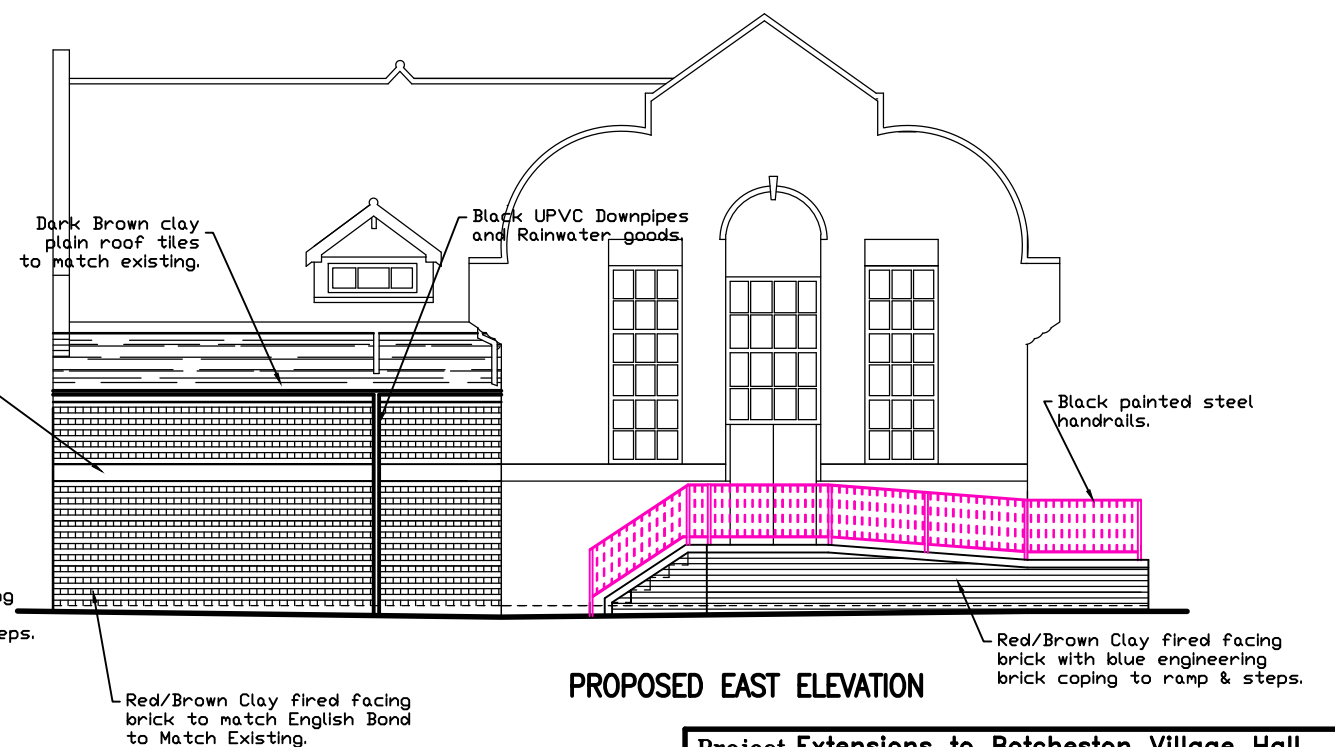
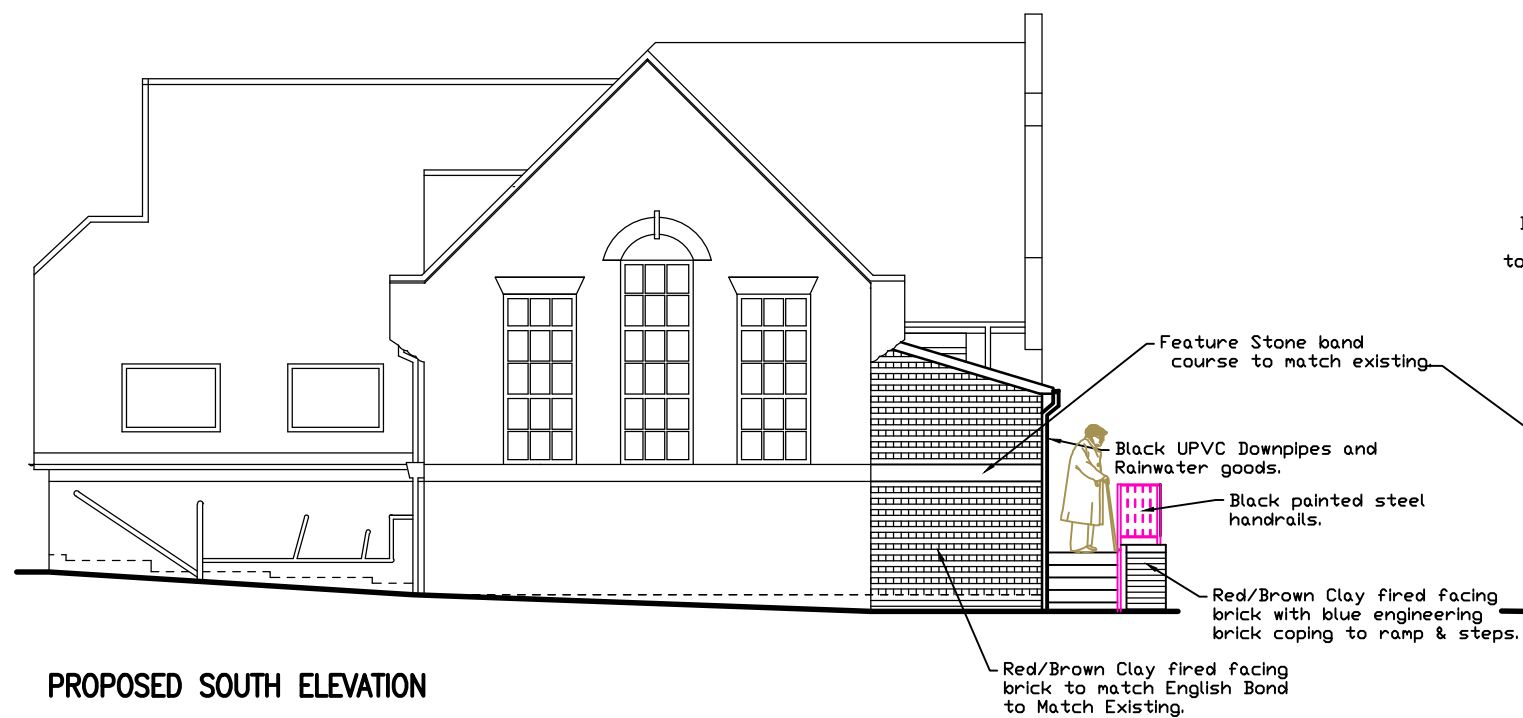


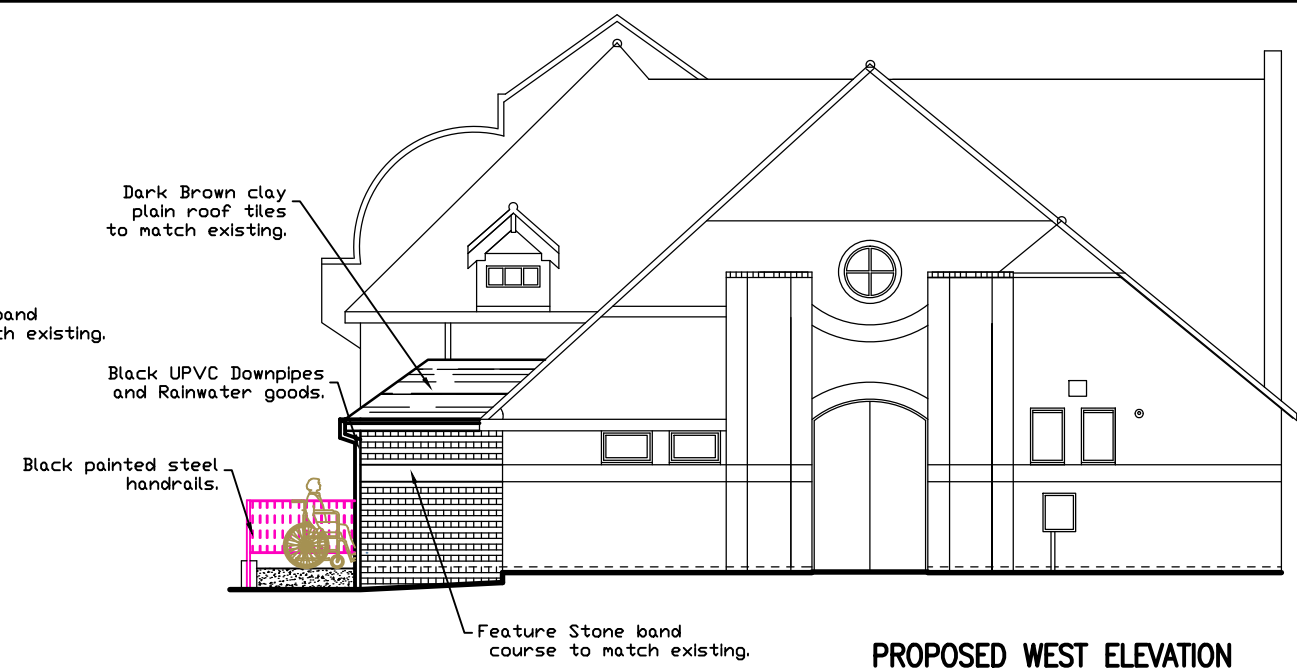

Project Extensions to Botcheston Village Hall
Main Street
Botcheston
Leicestershire, LE9 9QF
For Desford Parish Council

Title **Proposed Elevations**

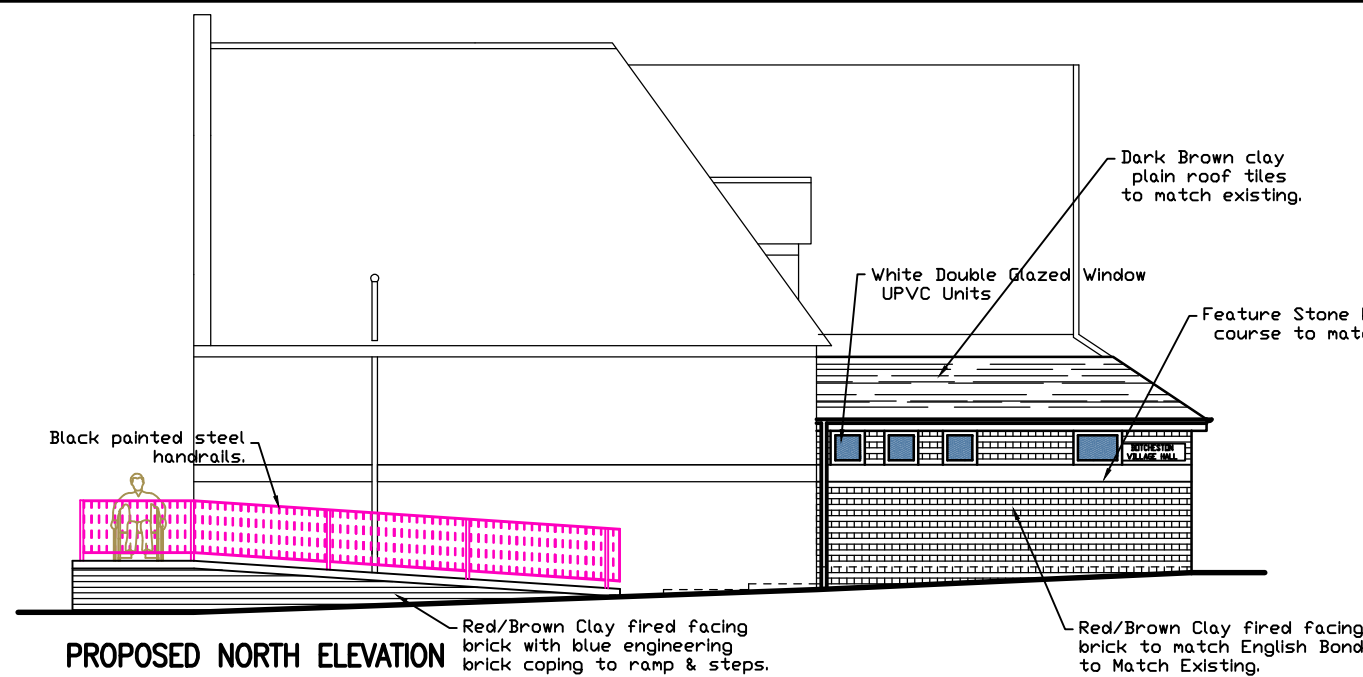

REV.	DATE:	DESCRIPTION:
B	16/02/22	STEPS ADDED TO RAMP
A	01/02/22	CHANGES TO RAMP
-	07/12/21	PRELIMINARY ISSUE

Drawn 	Date 03/12/21
Checked 	
Scale 1:100	Drawing Number 21250/P03B

ALL DIMENSIONS TO BE CHECKED ON SITE PRIOR TO ORDERING OF MATERIALS.