


west elevation

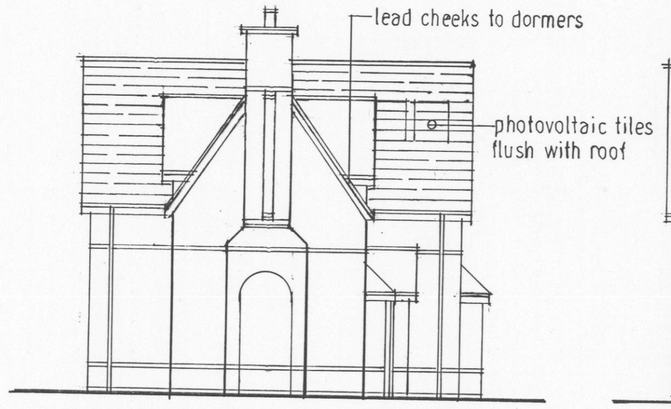


section x-x



roof plan



east elevation

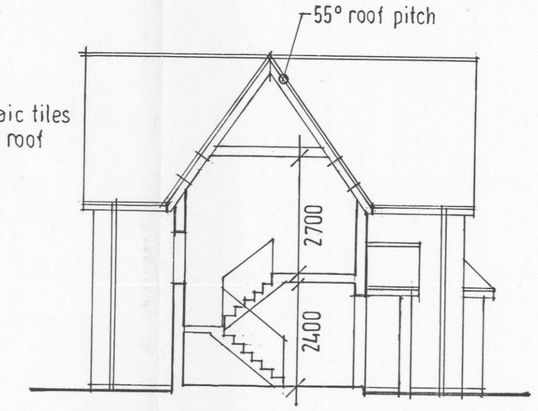


first floor plan

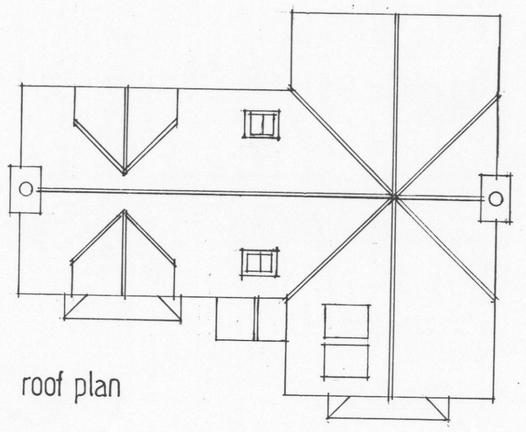


south elevation

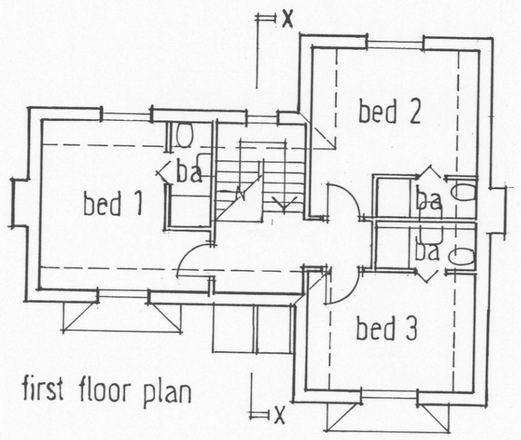


ground floor plan

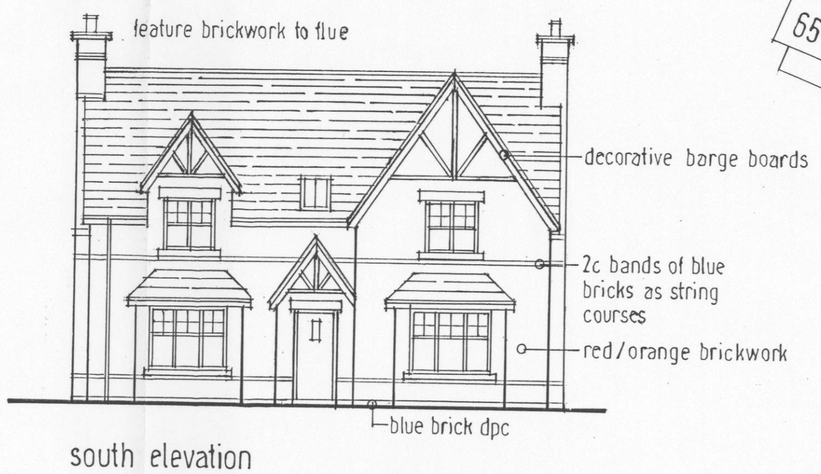


north elevation

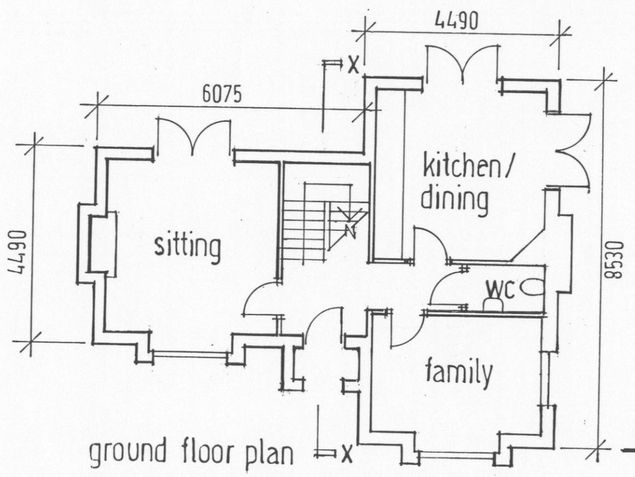


street scene/site cross section
1:200

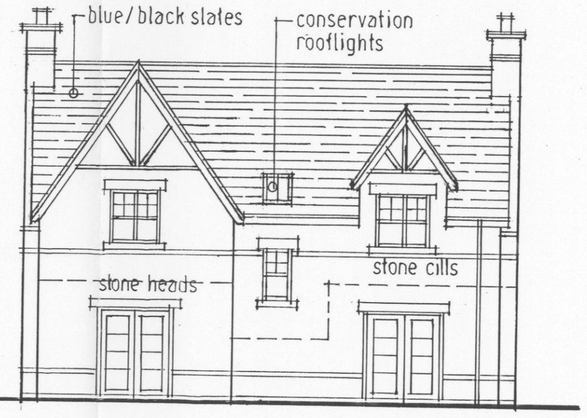


paddock

site plan
1:200

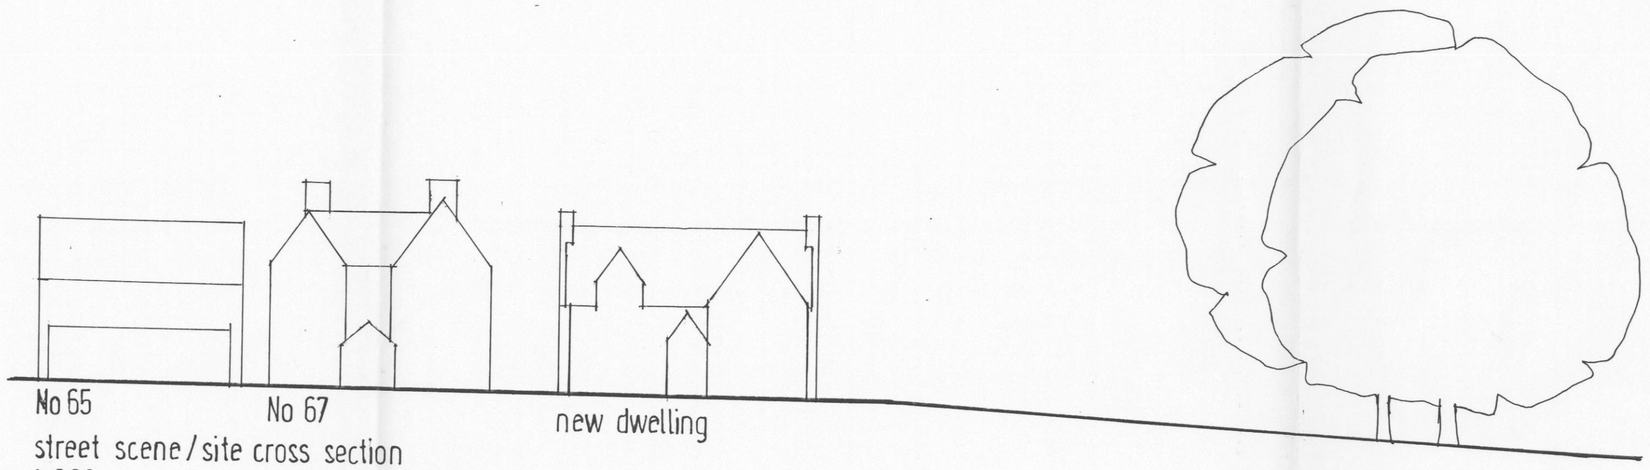WORKING NEAR TREES
1 ground levels around trees to be maintained
2 no materials equipment or machinery to be placed within the root protection zone
3 any tree roots over 50mm diameter to remain unsevered
4 any services within root protection zone to be dug by hand
5 root protection zone to be fenced off with Heras fencing 1·8m high during the works

0 5 10 15

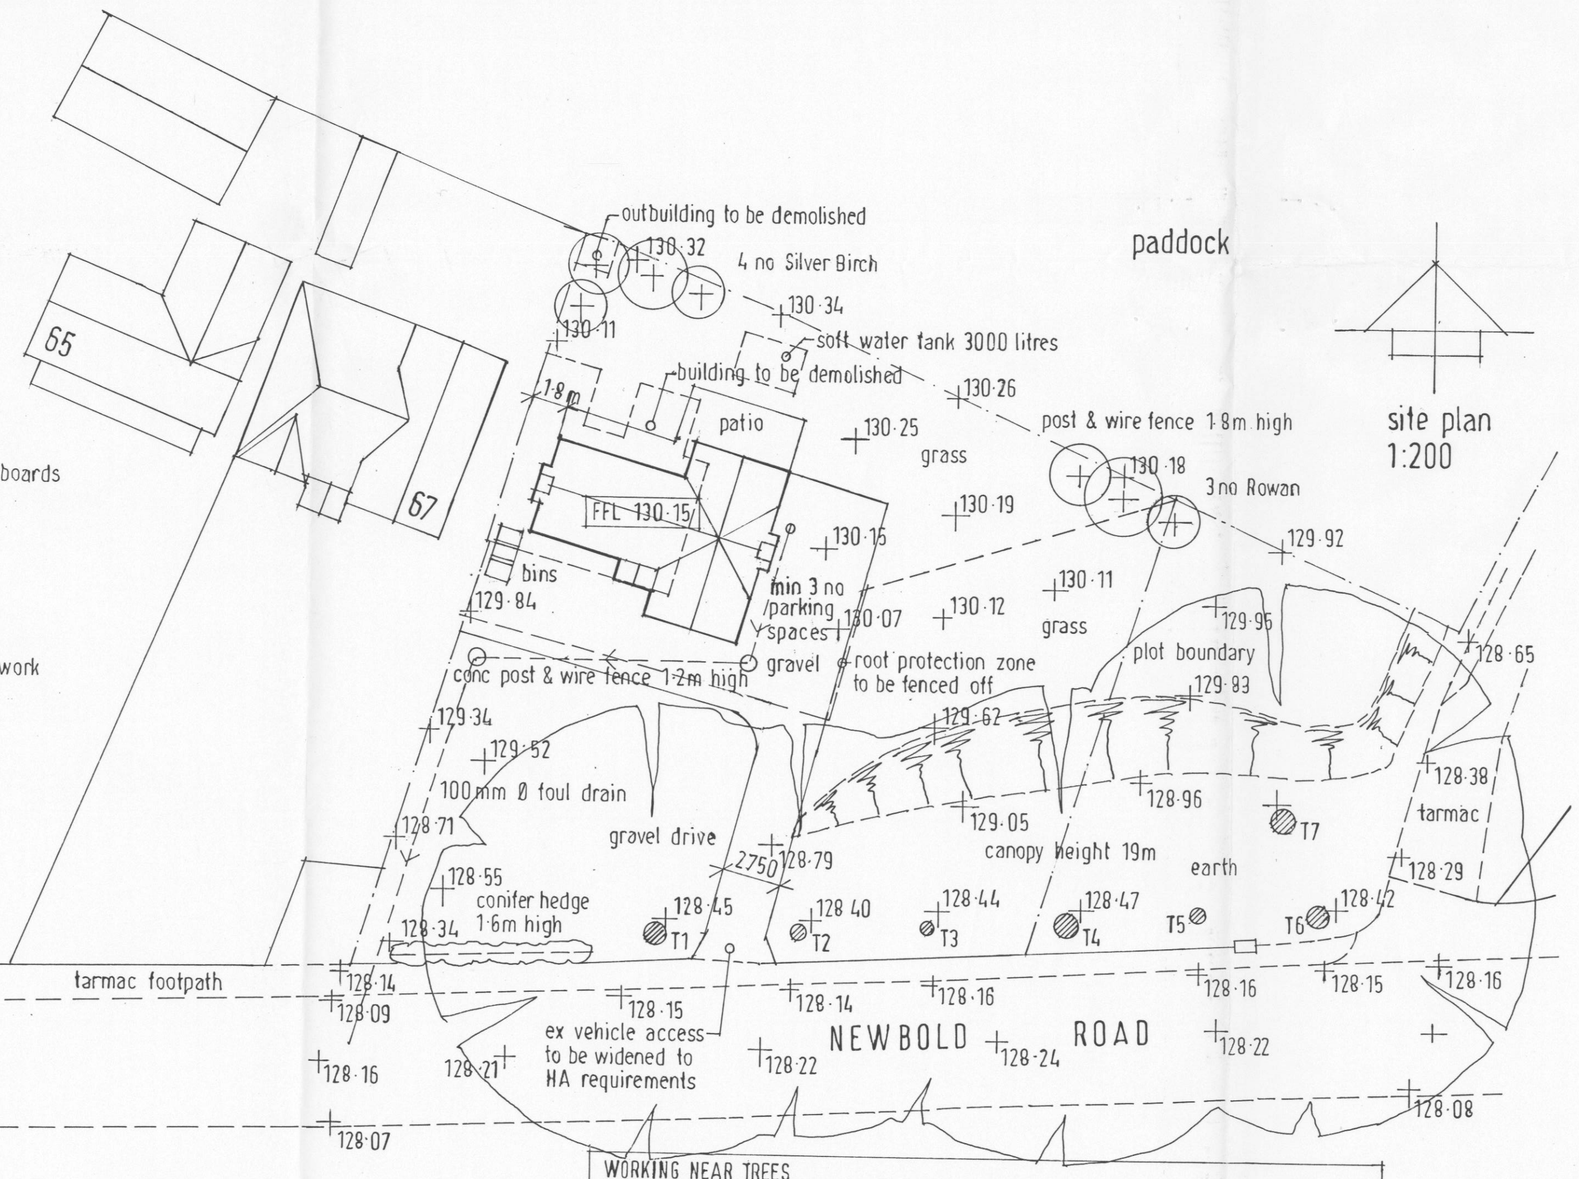scale bar in metres at 1:100 scale

NOTES

DCAMDPLN 11/00827/FUL EM

| No | Species | Girth |
|---|---|---|
| T1 | Lime | 950 |
| T2 | Sycamore | 750 |
| T3 | Lime | 650 |
| T4 | Sycamore | 1150 |
| T5 | Lime | 650 |
| T6 | Sycamore | 1050 |
| T7 | Sycamore | 1050 |

Trees T1 to T7 inclusive are subject to TPO ref 0801/02/01 1973

128·21 indicates existing levels

indicates new trees

REVISIONS

| | | |
|---|---|---|
| A | Additional notes | 29 6 11 |
| B | Minor amendments | 7 10 11 |
| C | Amendments following consultation with LPA | 2 12 11 |

NEW DWELLING AT
69 NEWBOLD ROAD
BARLESTONE
FOR MR & MRS A HOLDER

1:100 & 1:200 at A1 21 6 11

db
David F Barnes Dip Arch RIBA
14 Pyeharps Road Burbage LE10 2JE
Telephone 01455 633410

B11/02/P01C