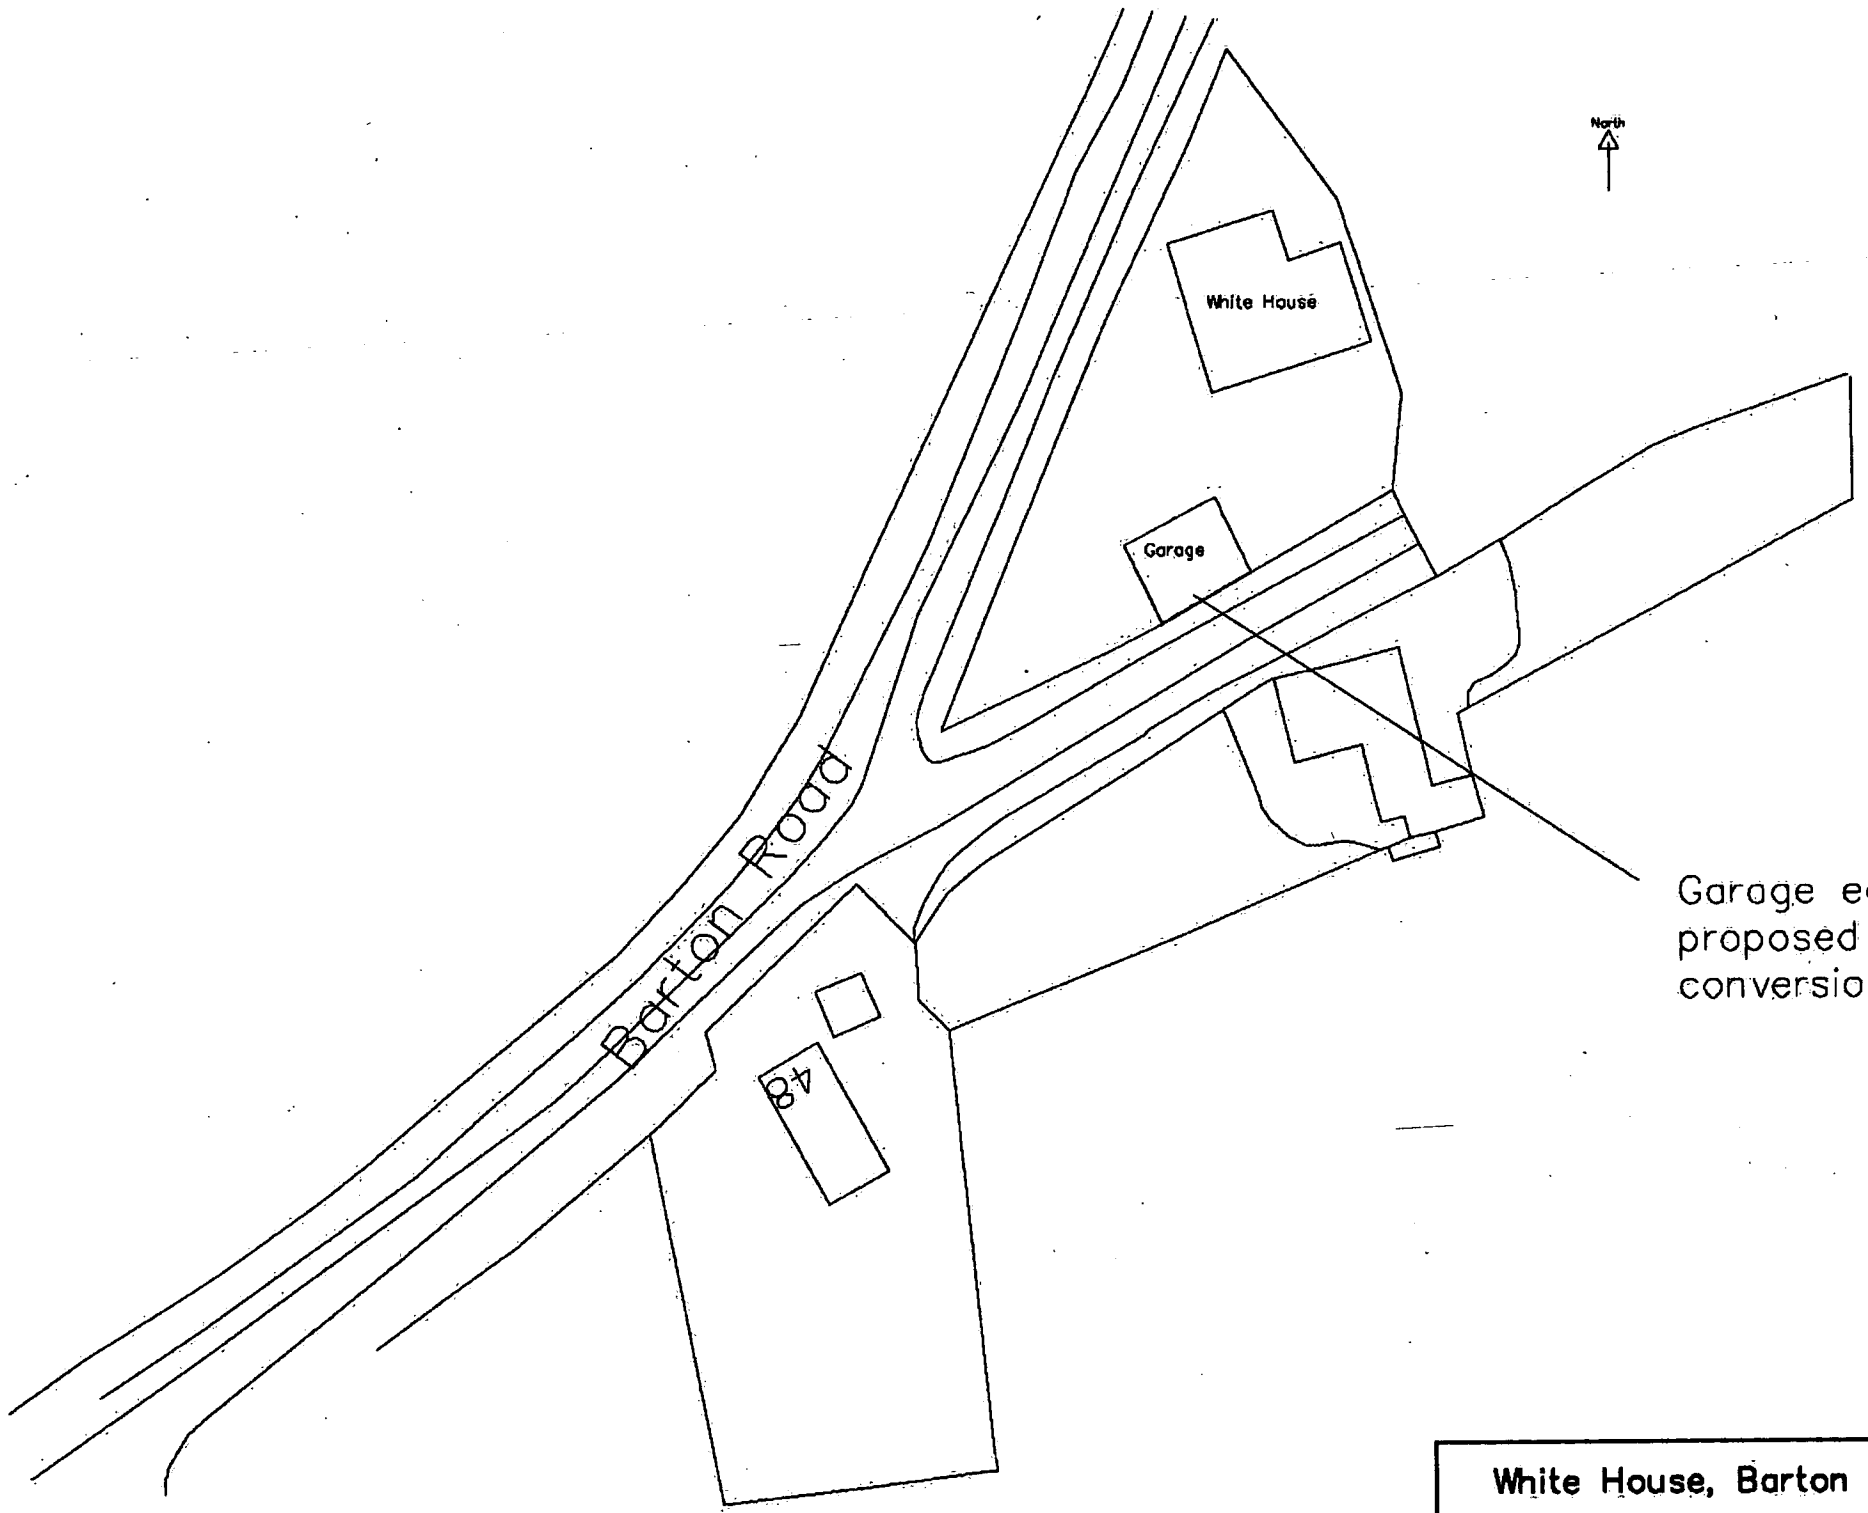

Garage edged in red to have proposed pitched roof conversion

SCANNED

0 10 20 30 40 50m

1:500

Willow Projects
The Maltings, Main Street, Congerstone
Nuneaton, Warks. CV13 6LZ
01827 880850 mail@willowprojects.co.uk

White House, Barton Road, Congerstone	
Site block plan.	Drawn DM
26 July 2008	Status – for approval
Scale 1:500 @ A3	
Version 1.0	