



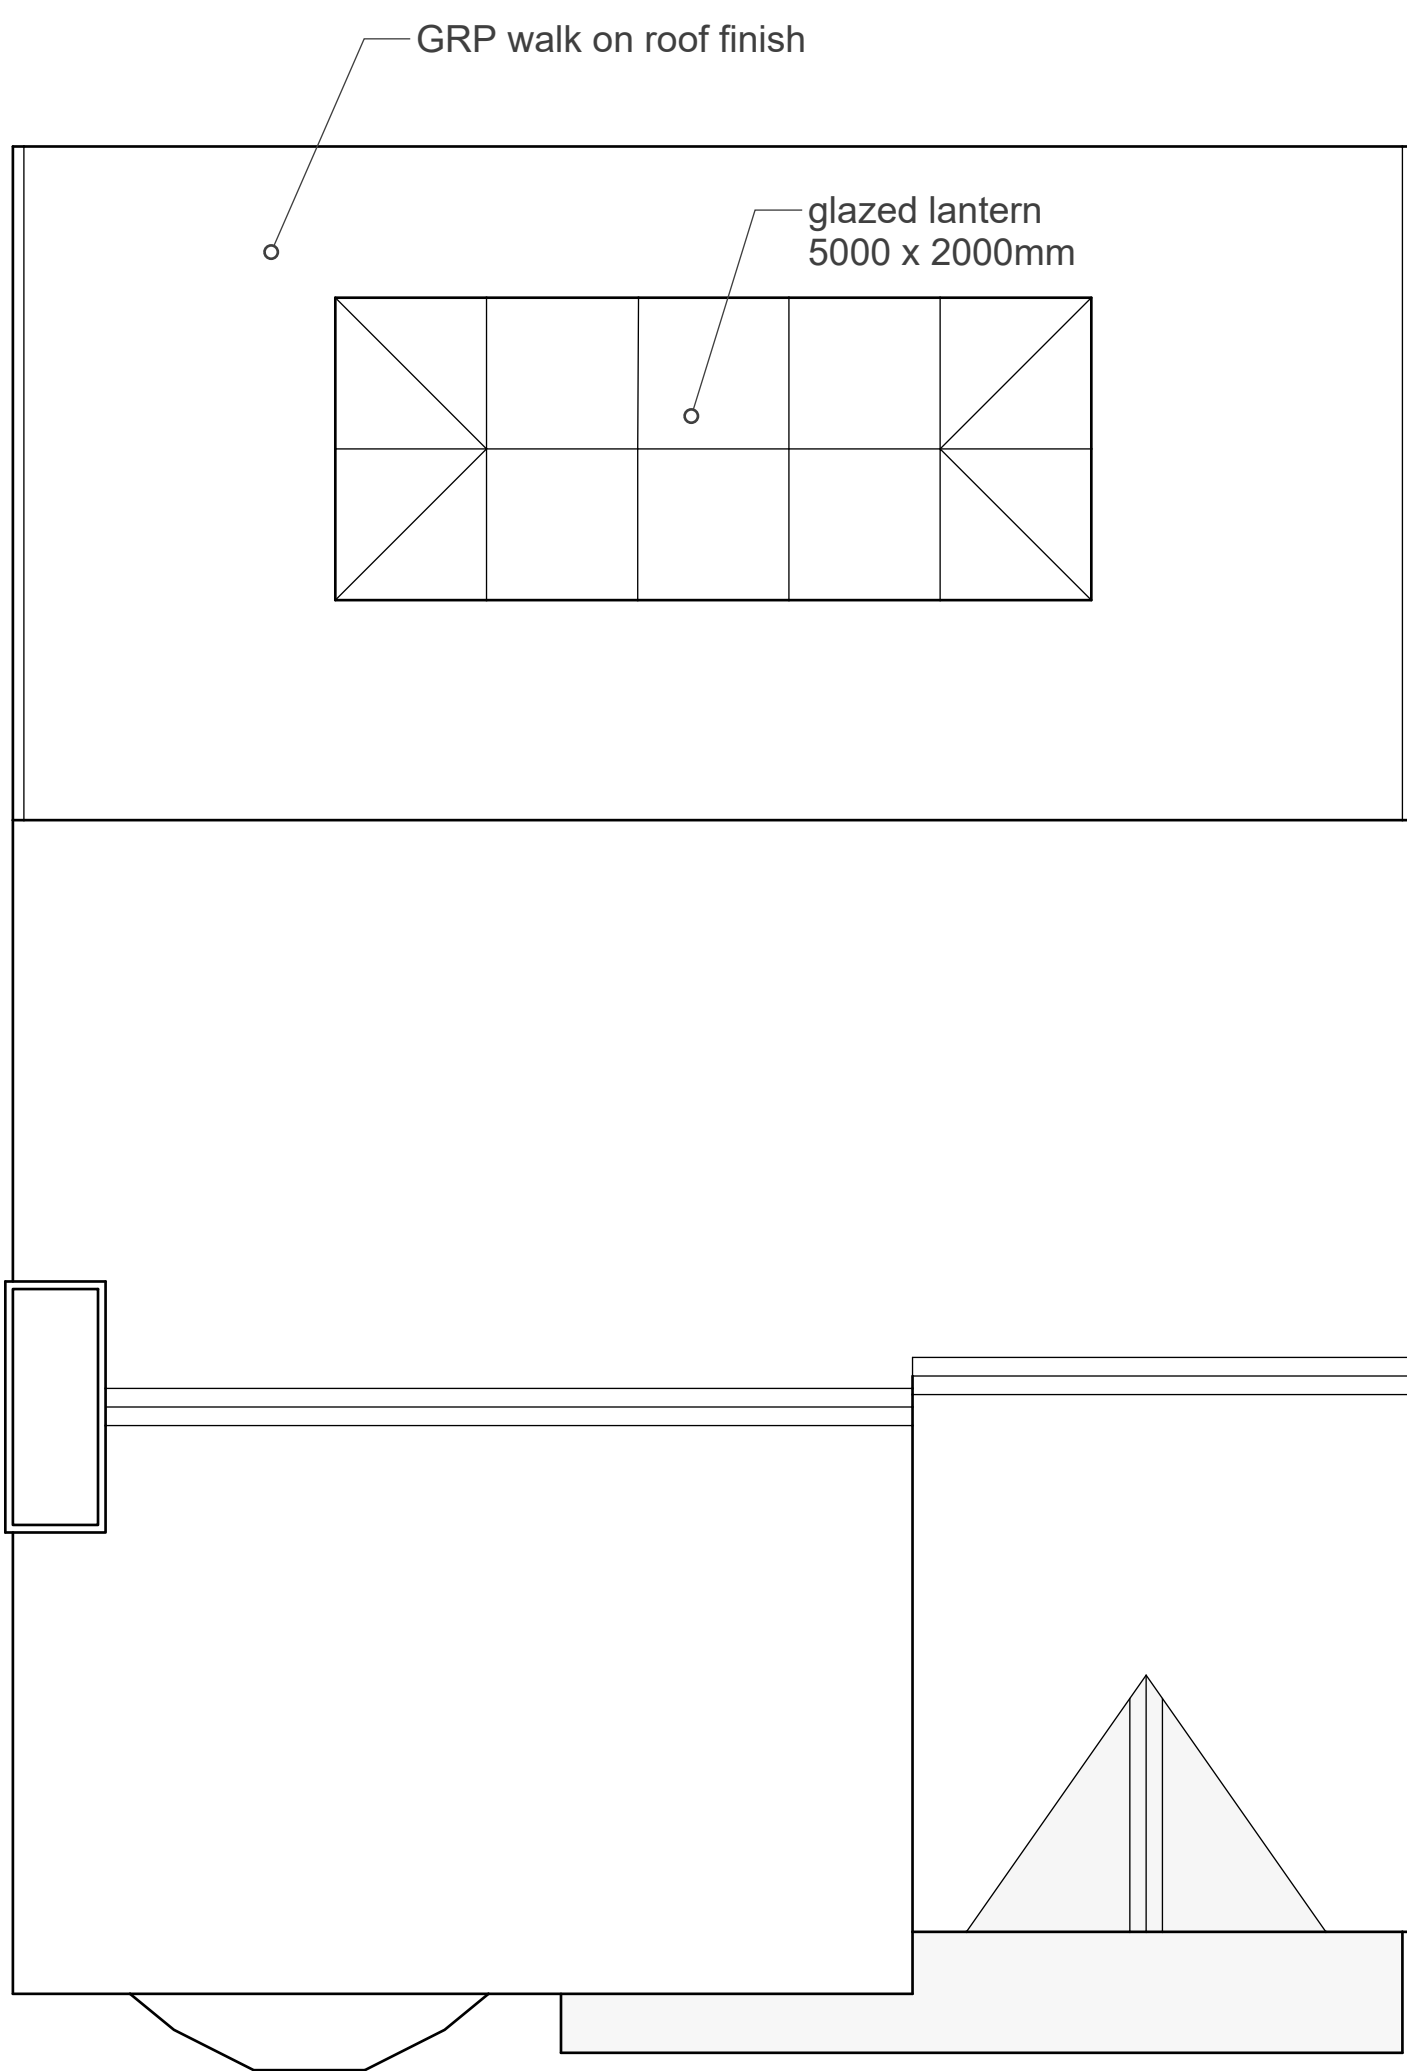

ROOF PLAN

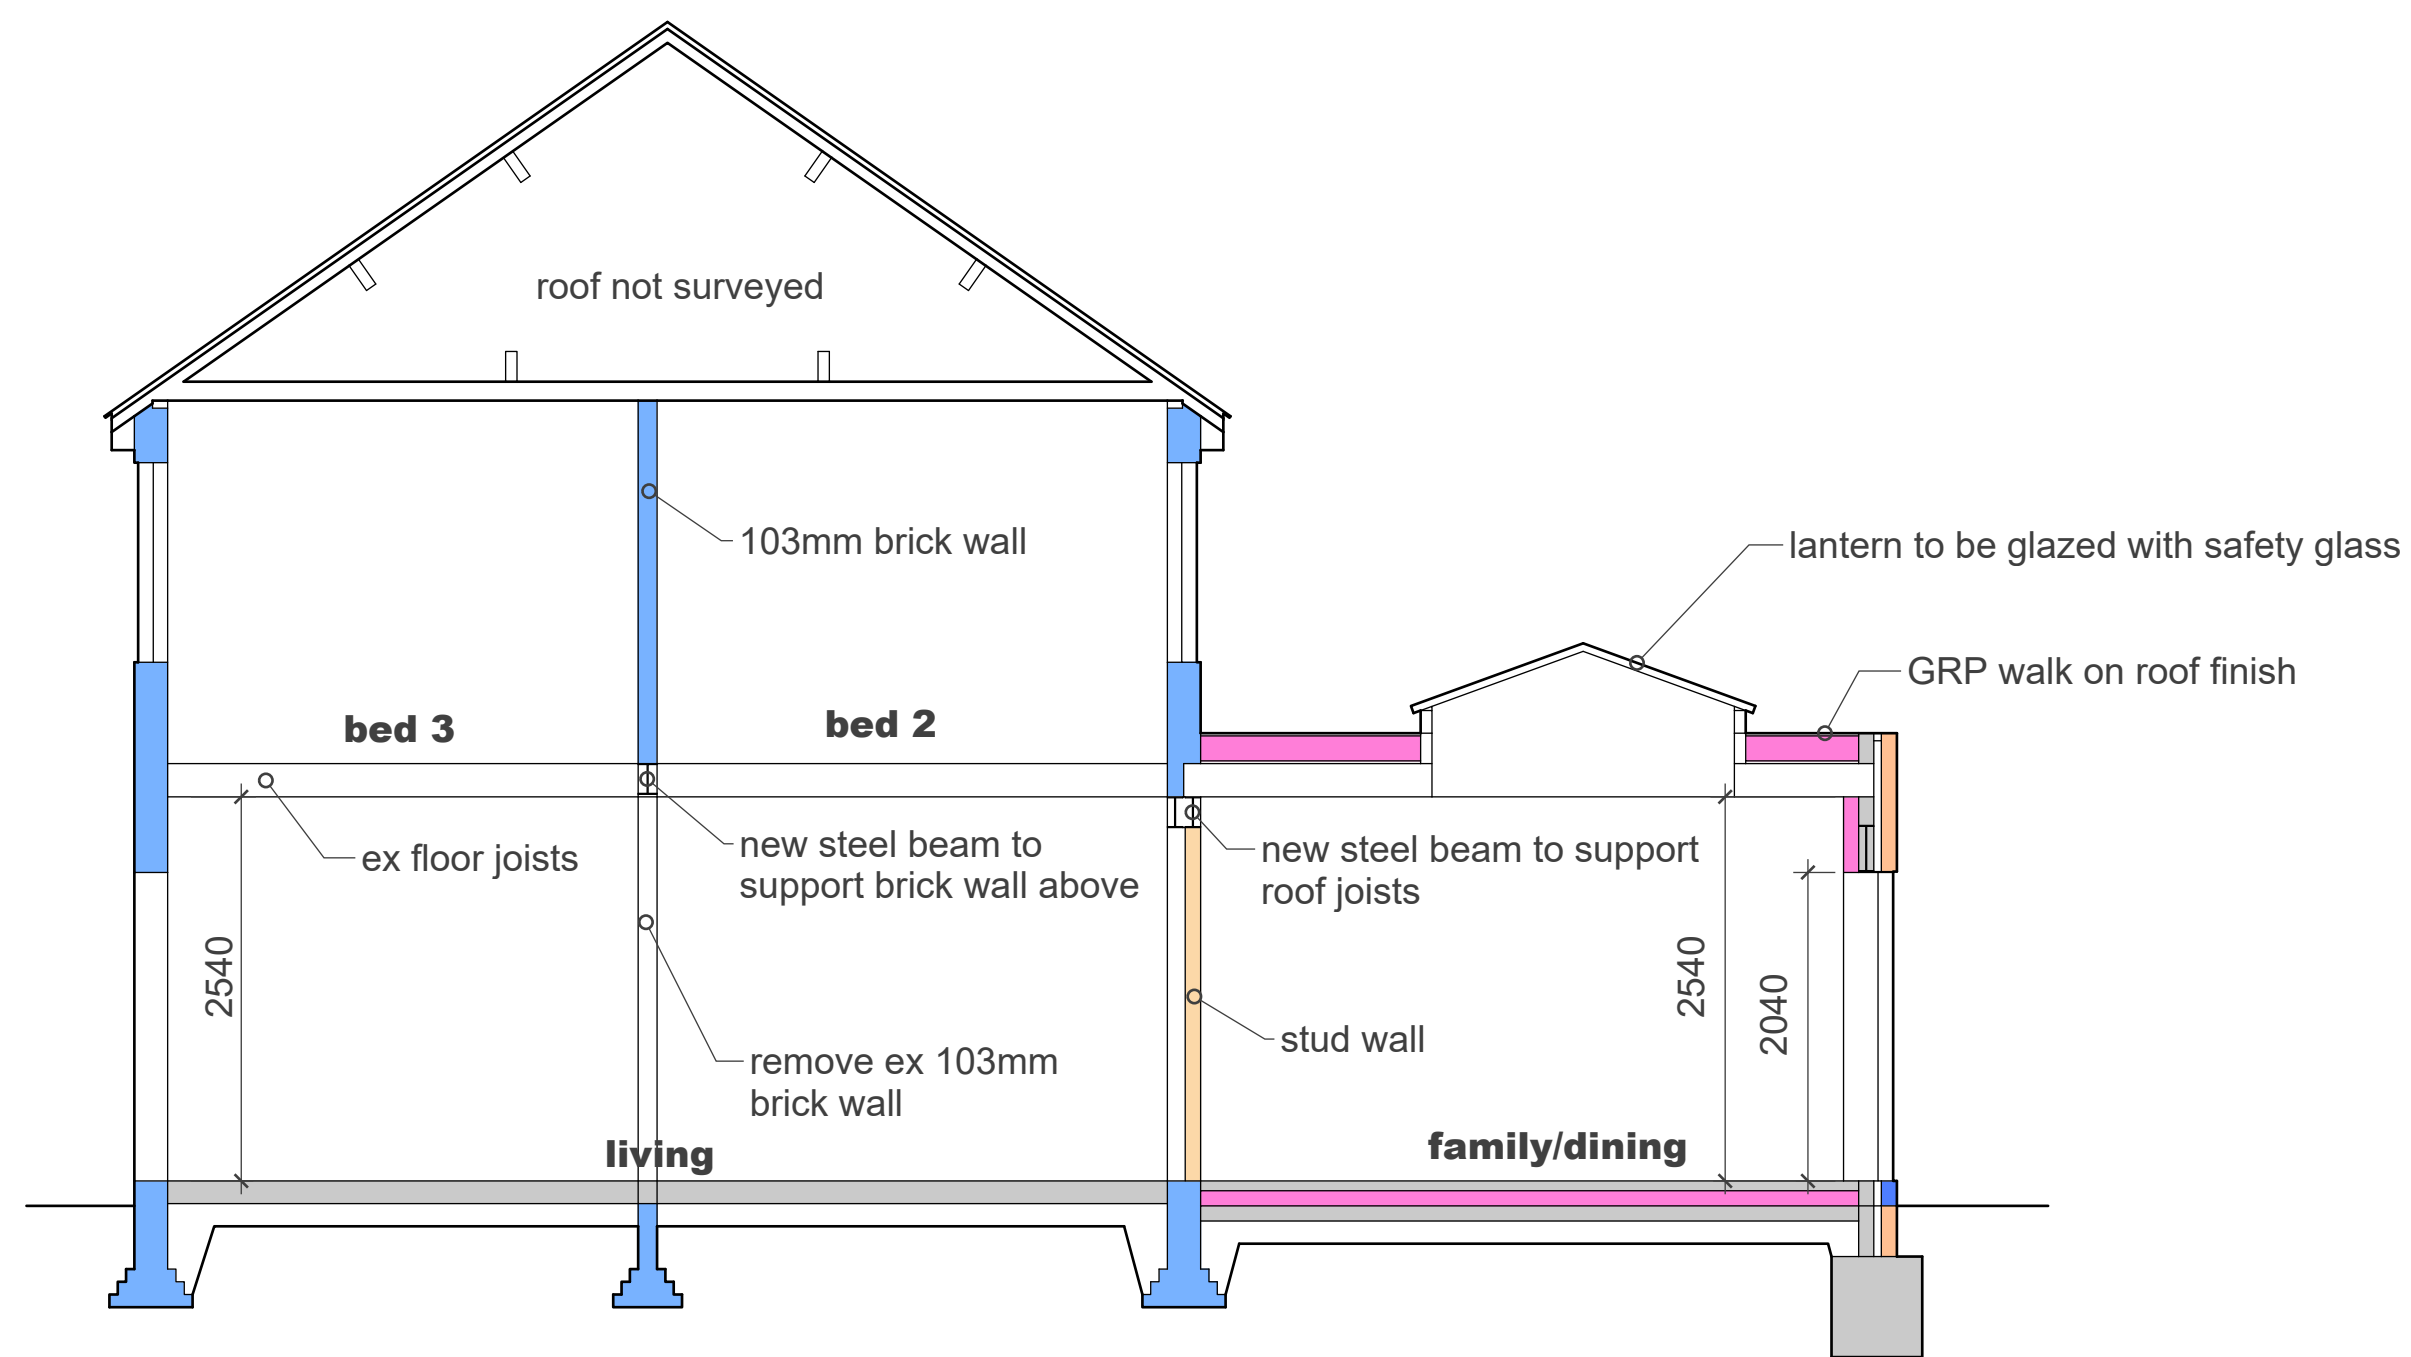

SECTION X-X

NOTES

REVISIONS

EXTENSION & ALTERATIONS TO
52 WOODLAND ROAD
BURBAGE

ROOF PLAN & SECTION AS PROPOSED

1:50 @ A1

29 7 24

db
David F Barnes Dip Arch RIBA
14 Pyeharps Road Burbage LE10 2JE
Telephone 01455 633410

B24/12/P02