
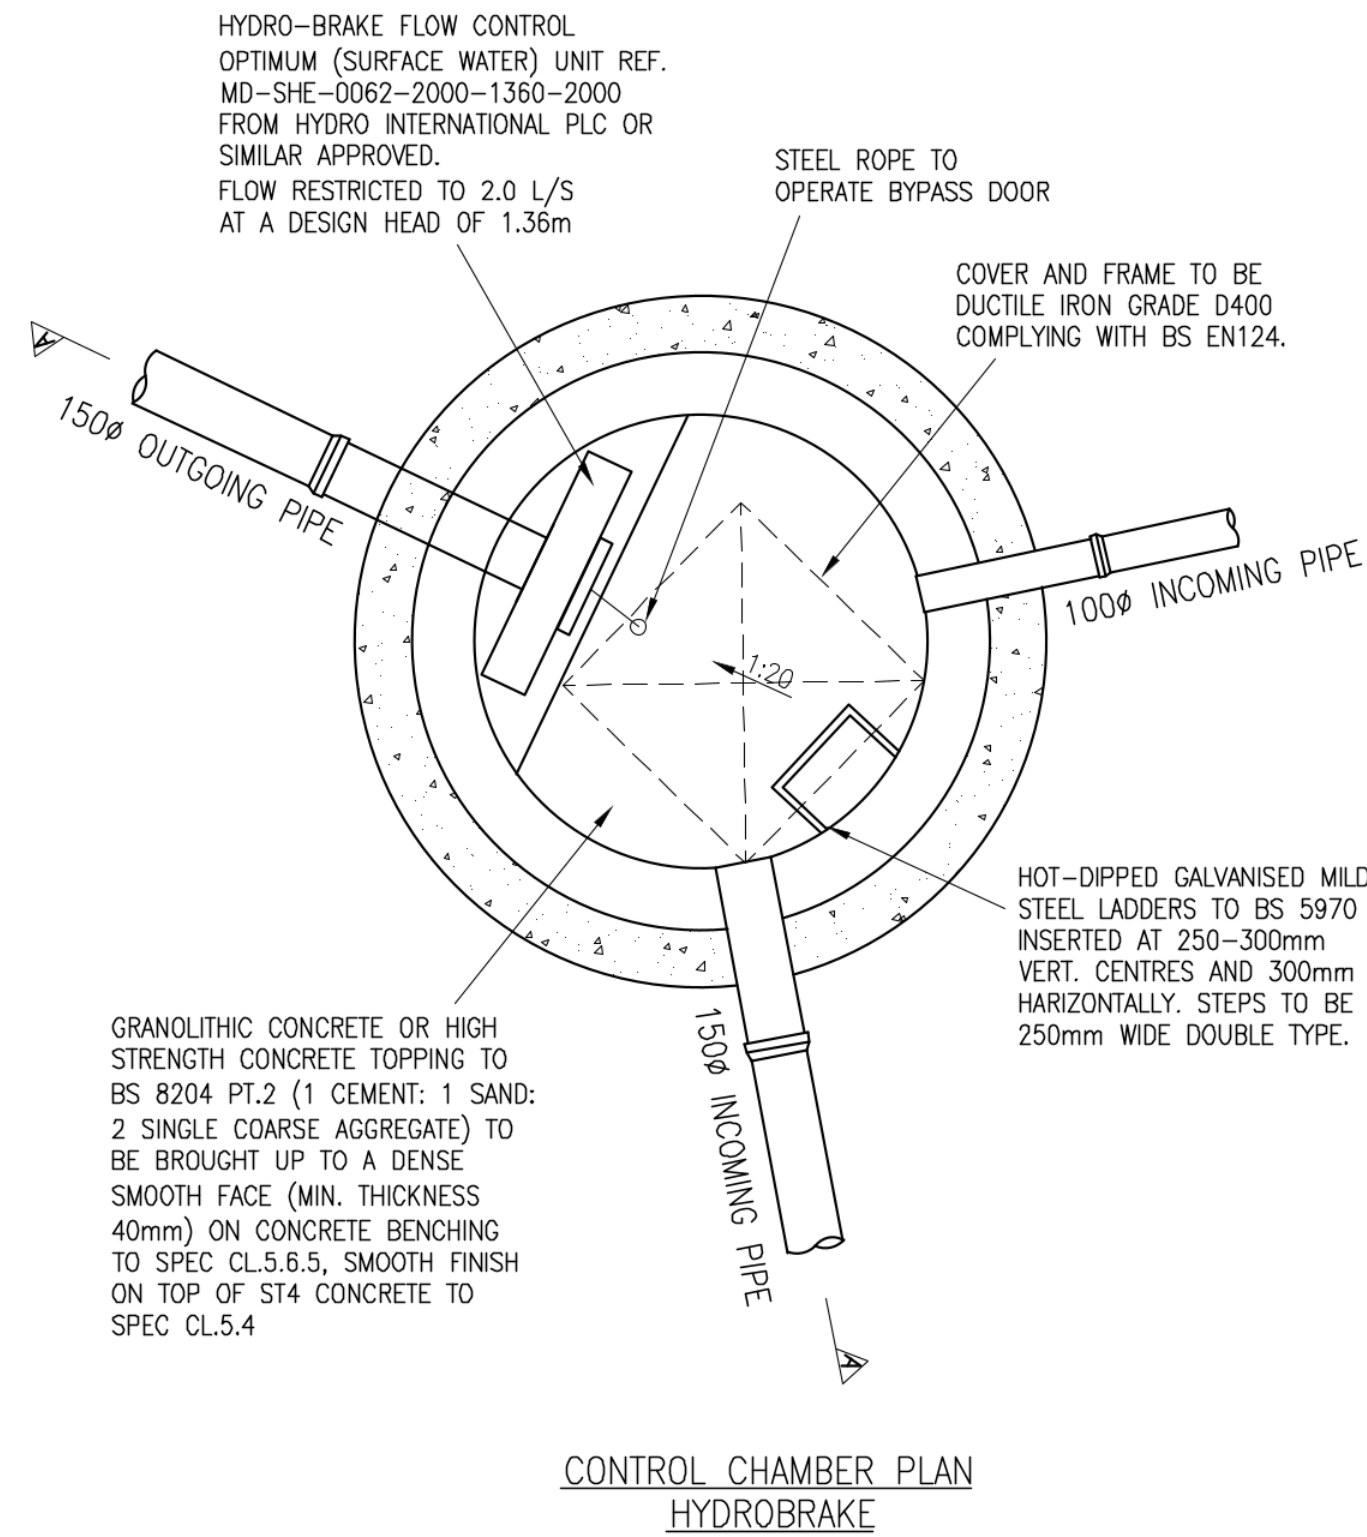
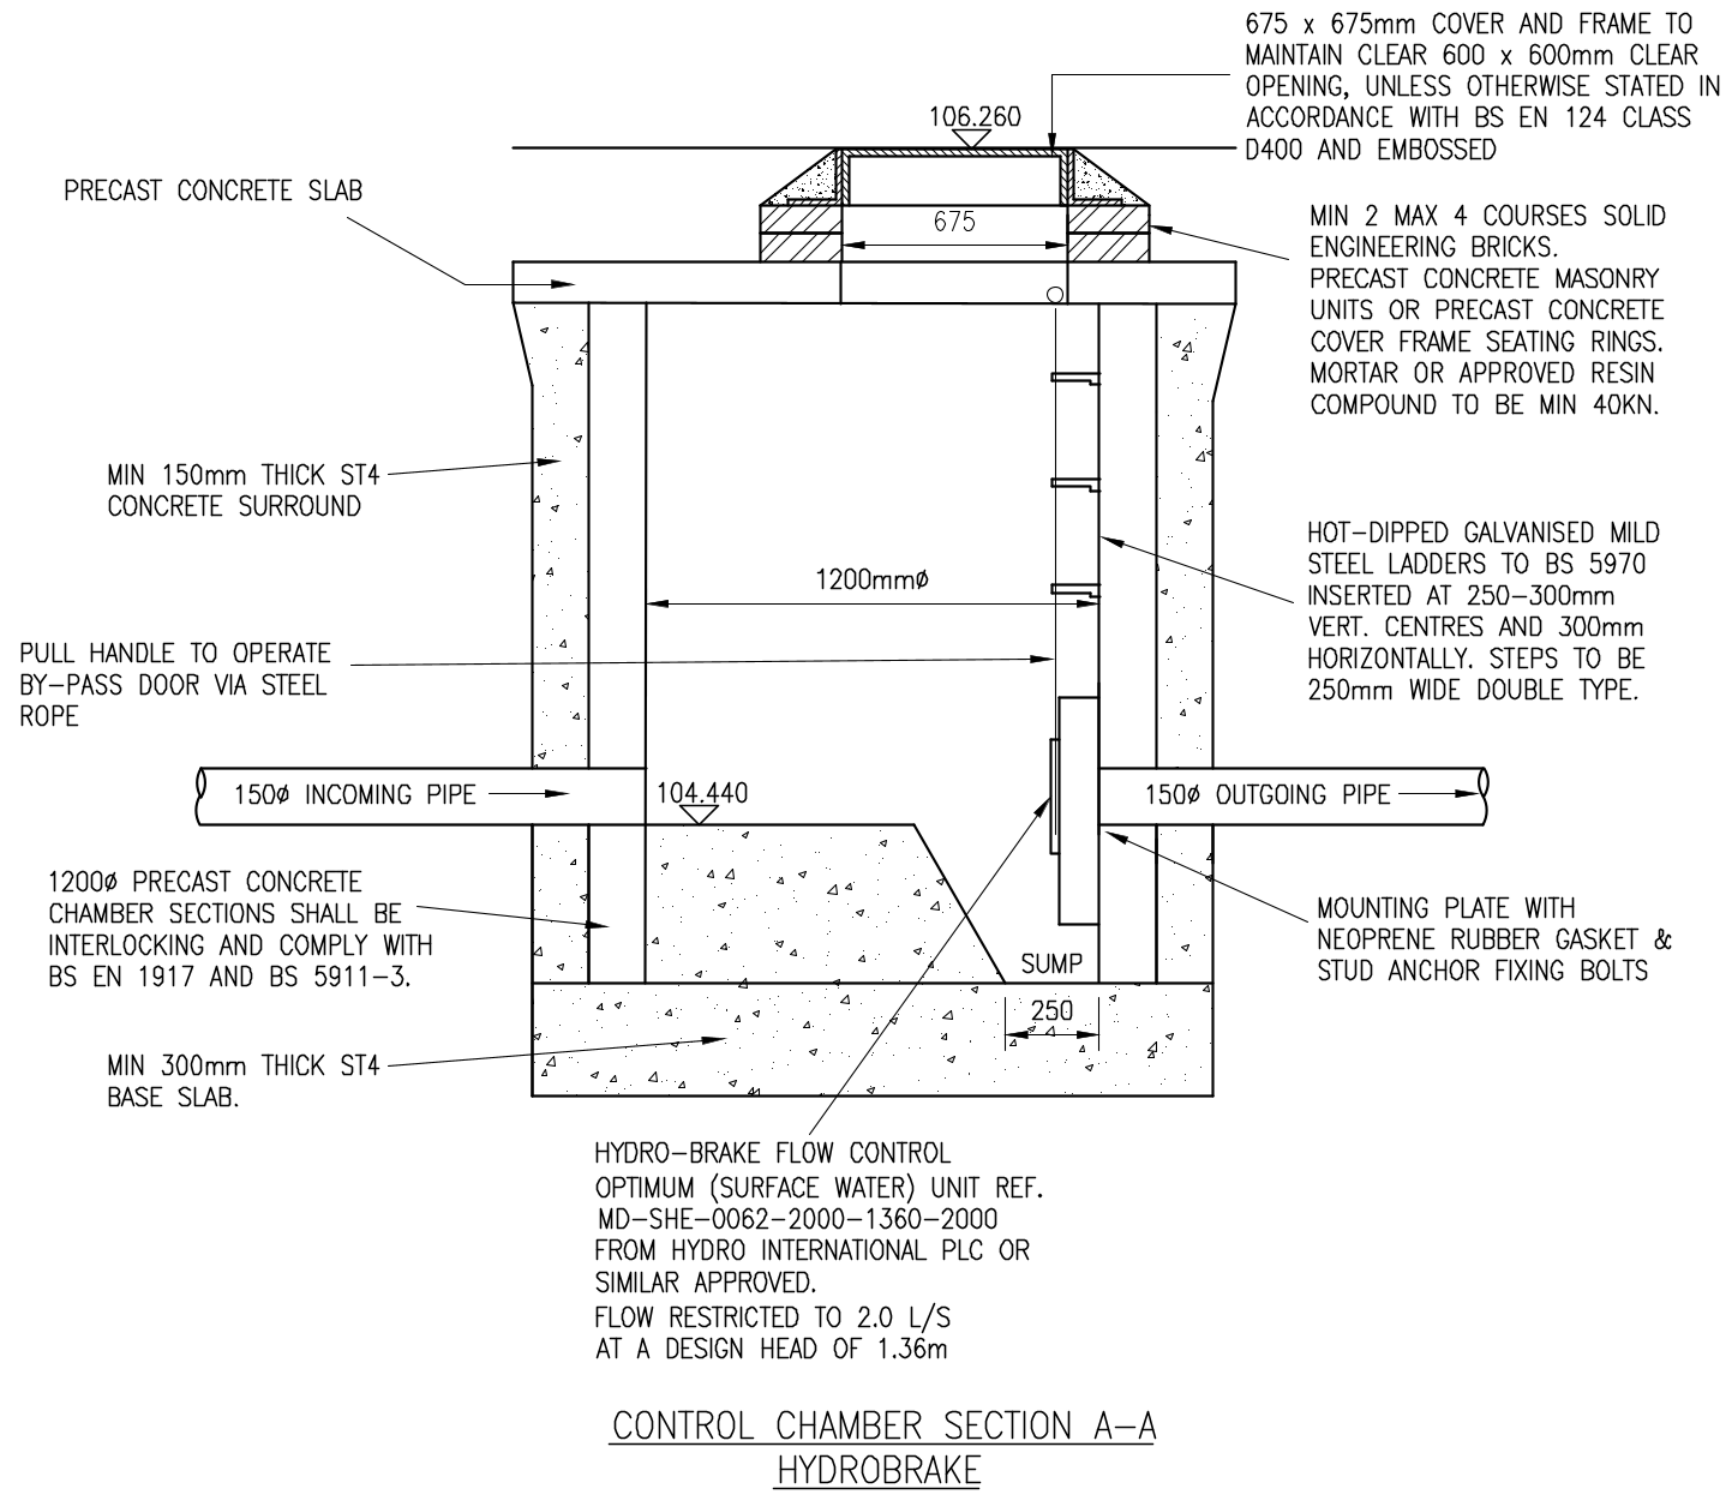


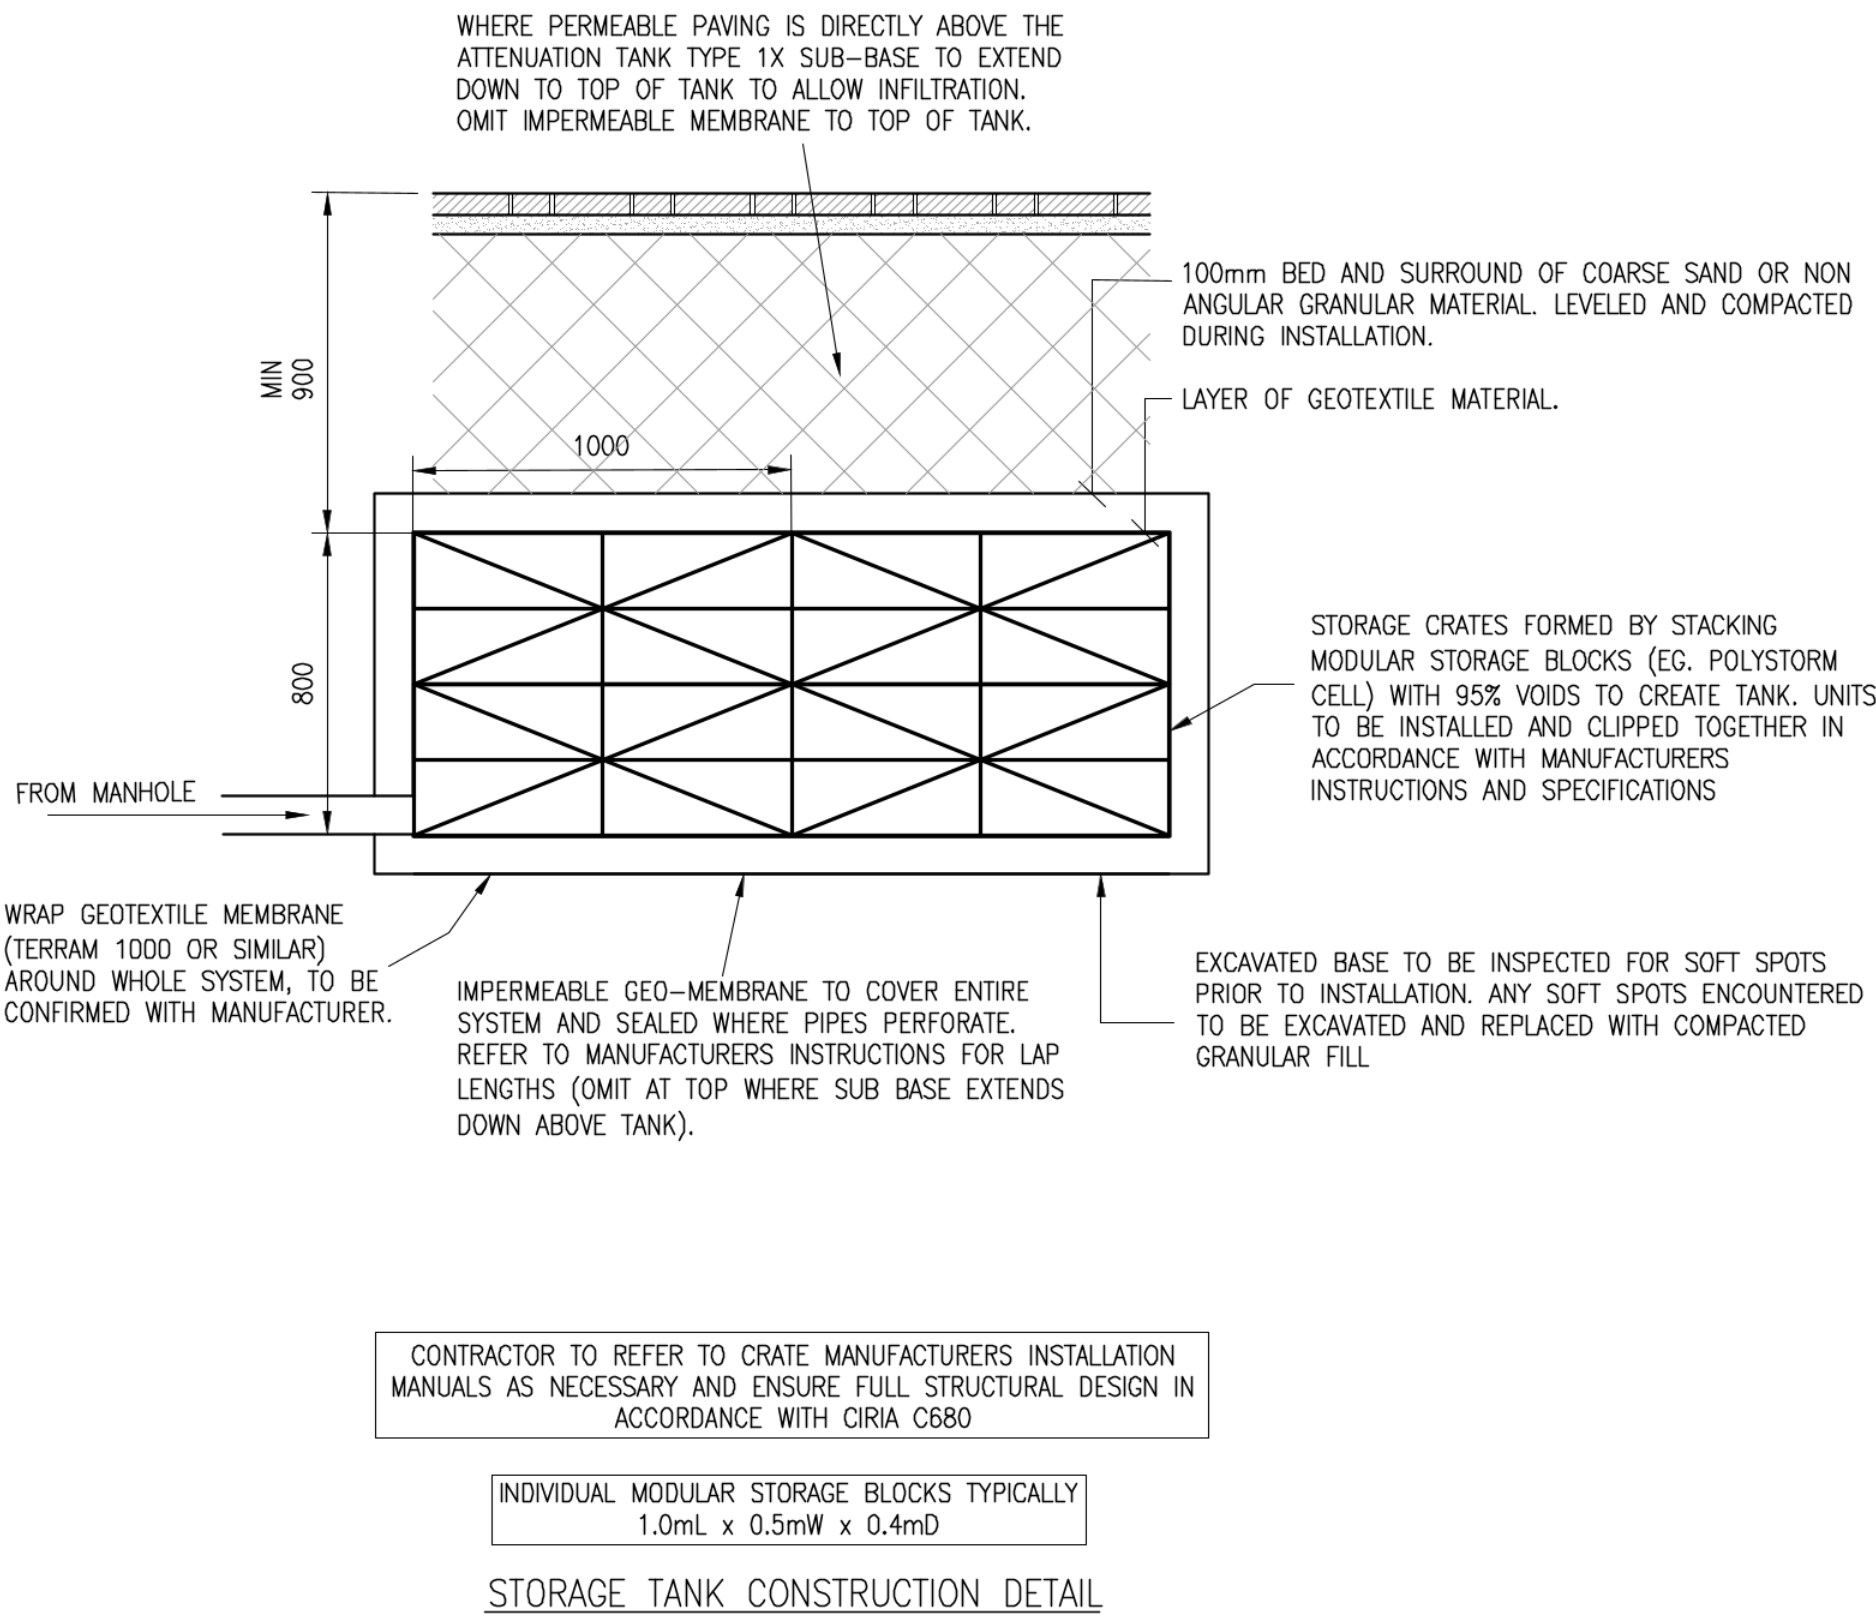

NOTES:

- DO NOT SCALE THIS DRAWING.
- THIS DRAWING IS TO BE READ IN CONJUNCTION WITH ALL RELEVANT ARCHITECTS, ENGINEERS AND SPECIALIST DRAWINGS AND SPECIFICATIONS.
- ALL DIMENSIONS ARE IN MILLIMETRES UNLESS NOTED OTHERWISE. ALL LEVELS ARE IN METRES UNLESS NOTED OTHERWISE.
- ANY DISCREPANCIES NOTED ON SITE ARE TO BE REPORTED TO THE ENGINEER IMMEDIATELY.
- THE CONTRACTOR IS RESPONSIBLE FOR ENSURING THAT ALL WORKS ARE TO THE SATISFACTION OF THE ENGINEER, AND SHALL BE DEEMED TO HAVE INCLUDED WITHIN HIS RATES FOR ANY NECESSARY LIAISON WITH STW AND TESTING.
- PRECAST MANHOLE RINGS TO NOT BE CUT UNDER ANY CIRCUMSTANCES.
- COVER AND FRAMES SHOULD BE KITEMARKED.

A	CLIENT DETAILS AMENDED, DRAWING STATUS CHANGED AND HYDROBRAKE INVERT LEVEL AMENDED	DMH	PT	NB	09.02.24
-	FIRST ISSUE	EM	NB	DMH	11.05.23
REV:	AMENDMENTS:	DRN	CHK	APP	DATE:

PROJECT: SITE NORTH OF HEATH LANE SURGERY, WESTFIELD AVENUE EARL SHILTON			
DRAWING TITLE: ATTENUATION AND FLOW CONTROL CONSTRUCTION DETAILS			
CLIENT: AVANT HOMES LTD			
DRAWING NUMBER: 27695_02_080_04			
REVISION: A	SHEET SIZE: A1	SCALE: 1:20	
STATUS: FOR INFORMATION / APPROVAL			
 Consulting Development Engineers		Telephone: 01530 264 753 Email: group@m-ec.co.uk Website: www.m-ec.co.uk	
		ORDNANCE SURVEY © CROWN COPYRIGHT 2015. ALL RIGHTS RESERVED. LICENCE NUMBER 100055865	

File Location: T:\M-EC Job Books\27695\Drawings\02 series-Infrastructure\27695_02_080_04 Attenuation and flow control construction details.dwg
Printed 09.02.2024