

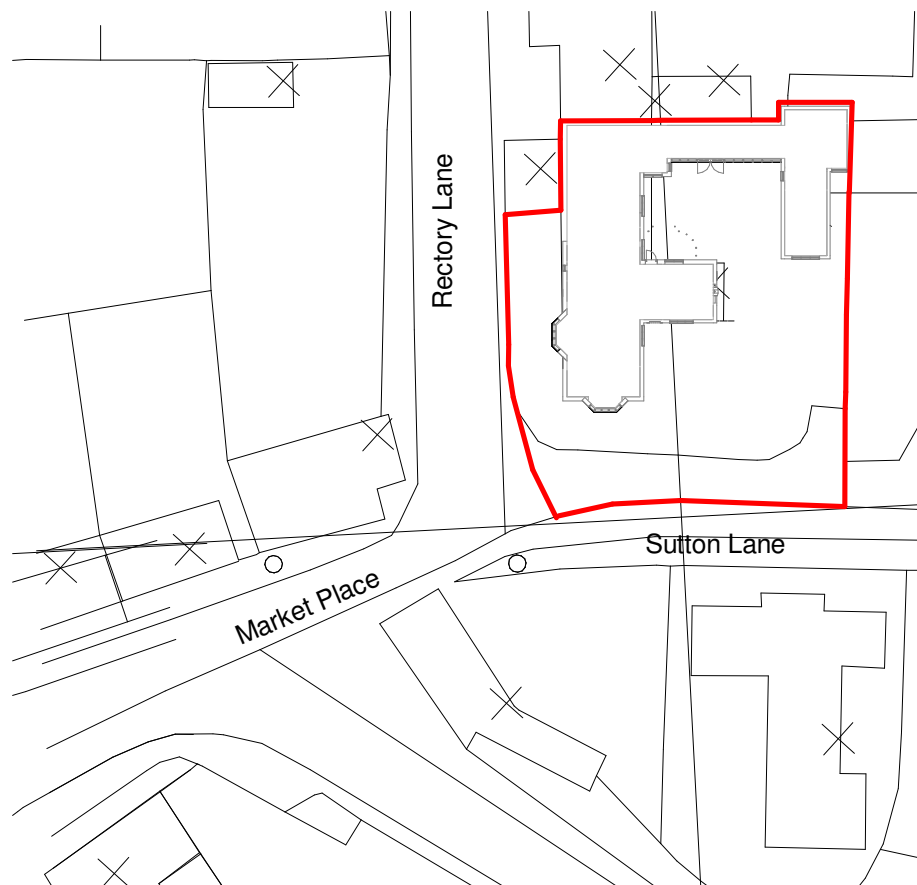


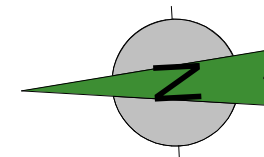

Block Plan
Scale @ 1:500

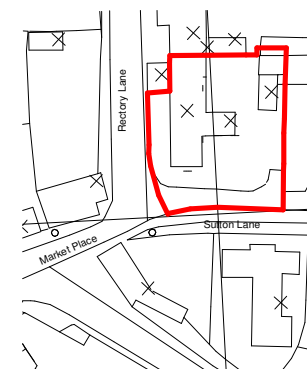

Location Plan
Scale @ 1:1250

Client Mr & Mrs Hitchcock			
Project Extensions and Alterations 2 Rectory Lane Market Bosworth	Scale As Indicated	Sheet A4	Job No. 24/105
	Date Jan 2025		
Drawing Block & Location Plan - As Existing	Author MS	Checked by CB	Drawing No. 03
THE COPYRIGHT OF THIS DRAWING IS VESTED IN HAYWARD ARCHITECTS LTD. REPRODUCTION IN ANY FORM, EITHER IN WHOLE OR IN PART IS FORBIDDEN WITHOUT THE PRIOR WRITTEN PERMISSION OF THE COPYRIGHT HOLDER. DO NOT SCALE FROM DRAWING AND ONLY FIGURED DIMENSIONS ARE TO BE USED			

HAYWARD
architects

19 Station Road
Hinckley
Leicestershire
LE10 1AW

Tel: 01455 635 665

www.haywardarchitects.co.uk

Drawing Status

Planning