

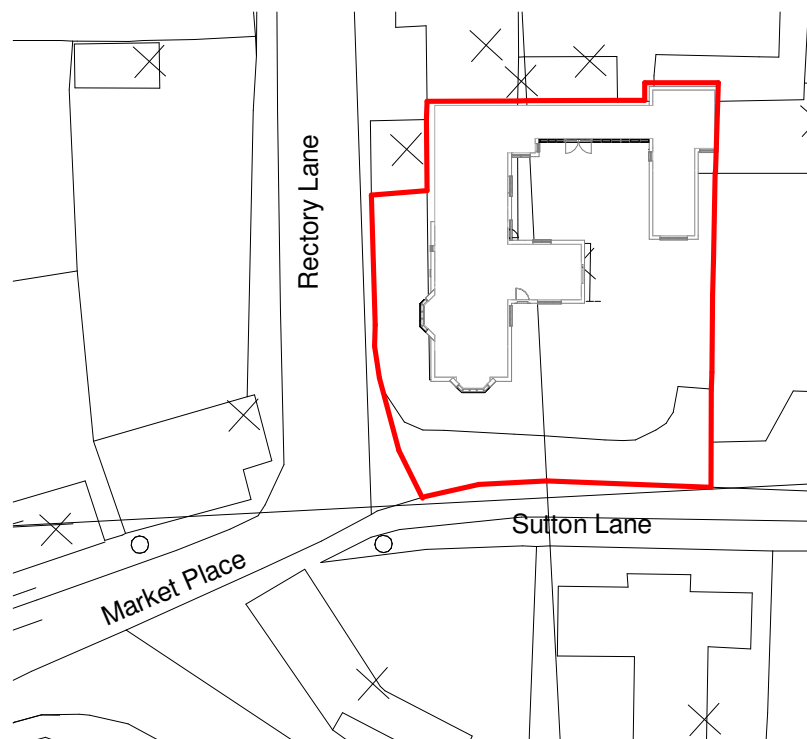
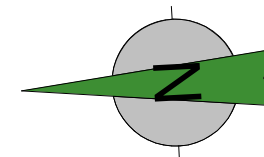


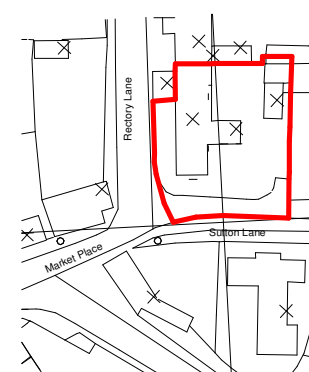

Block Plan
Scale @ 1:500

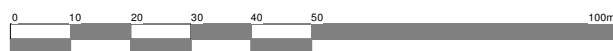

Location Plan
Scale @ 1:1250

Client Mr & Mrs Hitchcock				HAYWARD architects 19 Station Road Hinckley Leicestershire LE10 1AW Tel: 01455 635 665 www.haywardarchitects.co.uk	
Project Extensions and Alterations 2 Rectory Lane Market Bosworth		Scale As Indicated	Sheet A4		
Date Jan 2025		Author MS	Checked by CB	Drawing No. 04	Drawing Status Planning
Drawing Block & Location Plan - As Proposed		THE COPYRIGHT OF THIS DRAWING IS VESTED IN HAYWARD ARCHITECTS LTD. REPRODUCTION IN ANY FORM, EITHER IN WHOLE OR IN PART IS FORBIDDEN WITHOUT THE PRIOR WRITTEN PERMISSION OF THE COPYRIGHT HOLDER. DO NOT SCALE FROM DRAWING AND ONLY FIGURED DIMENSIONS ARE TO BE USED			