



Existing Block plan - 1:500scale

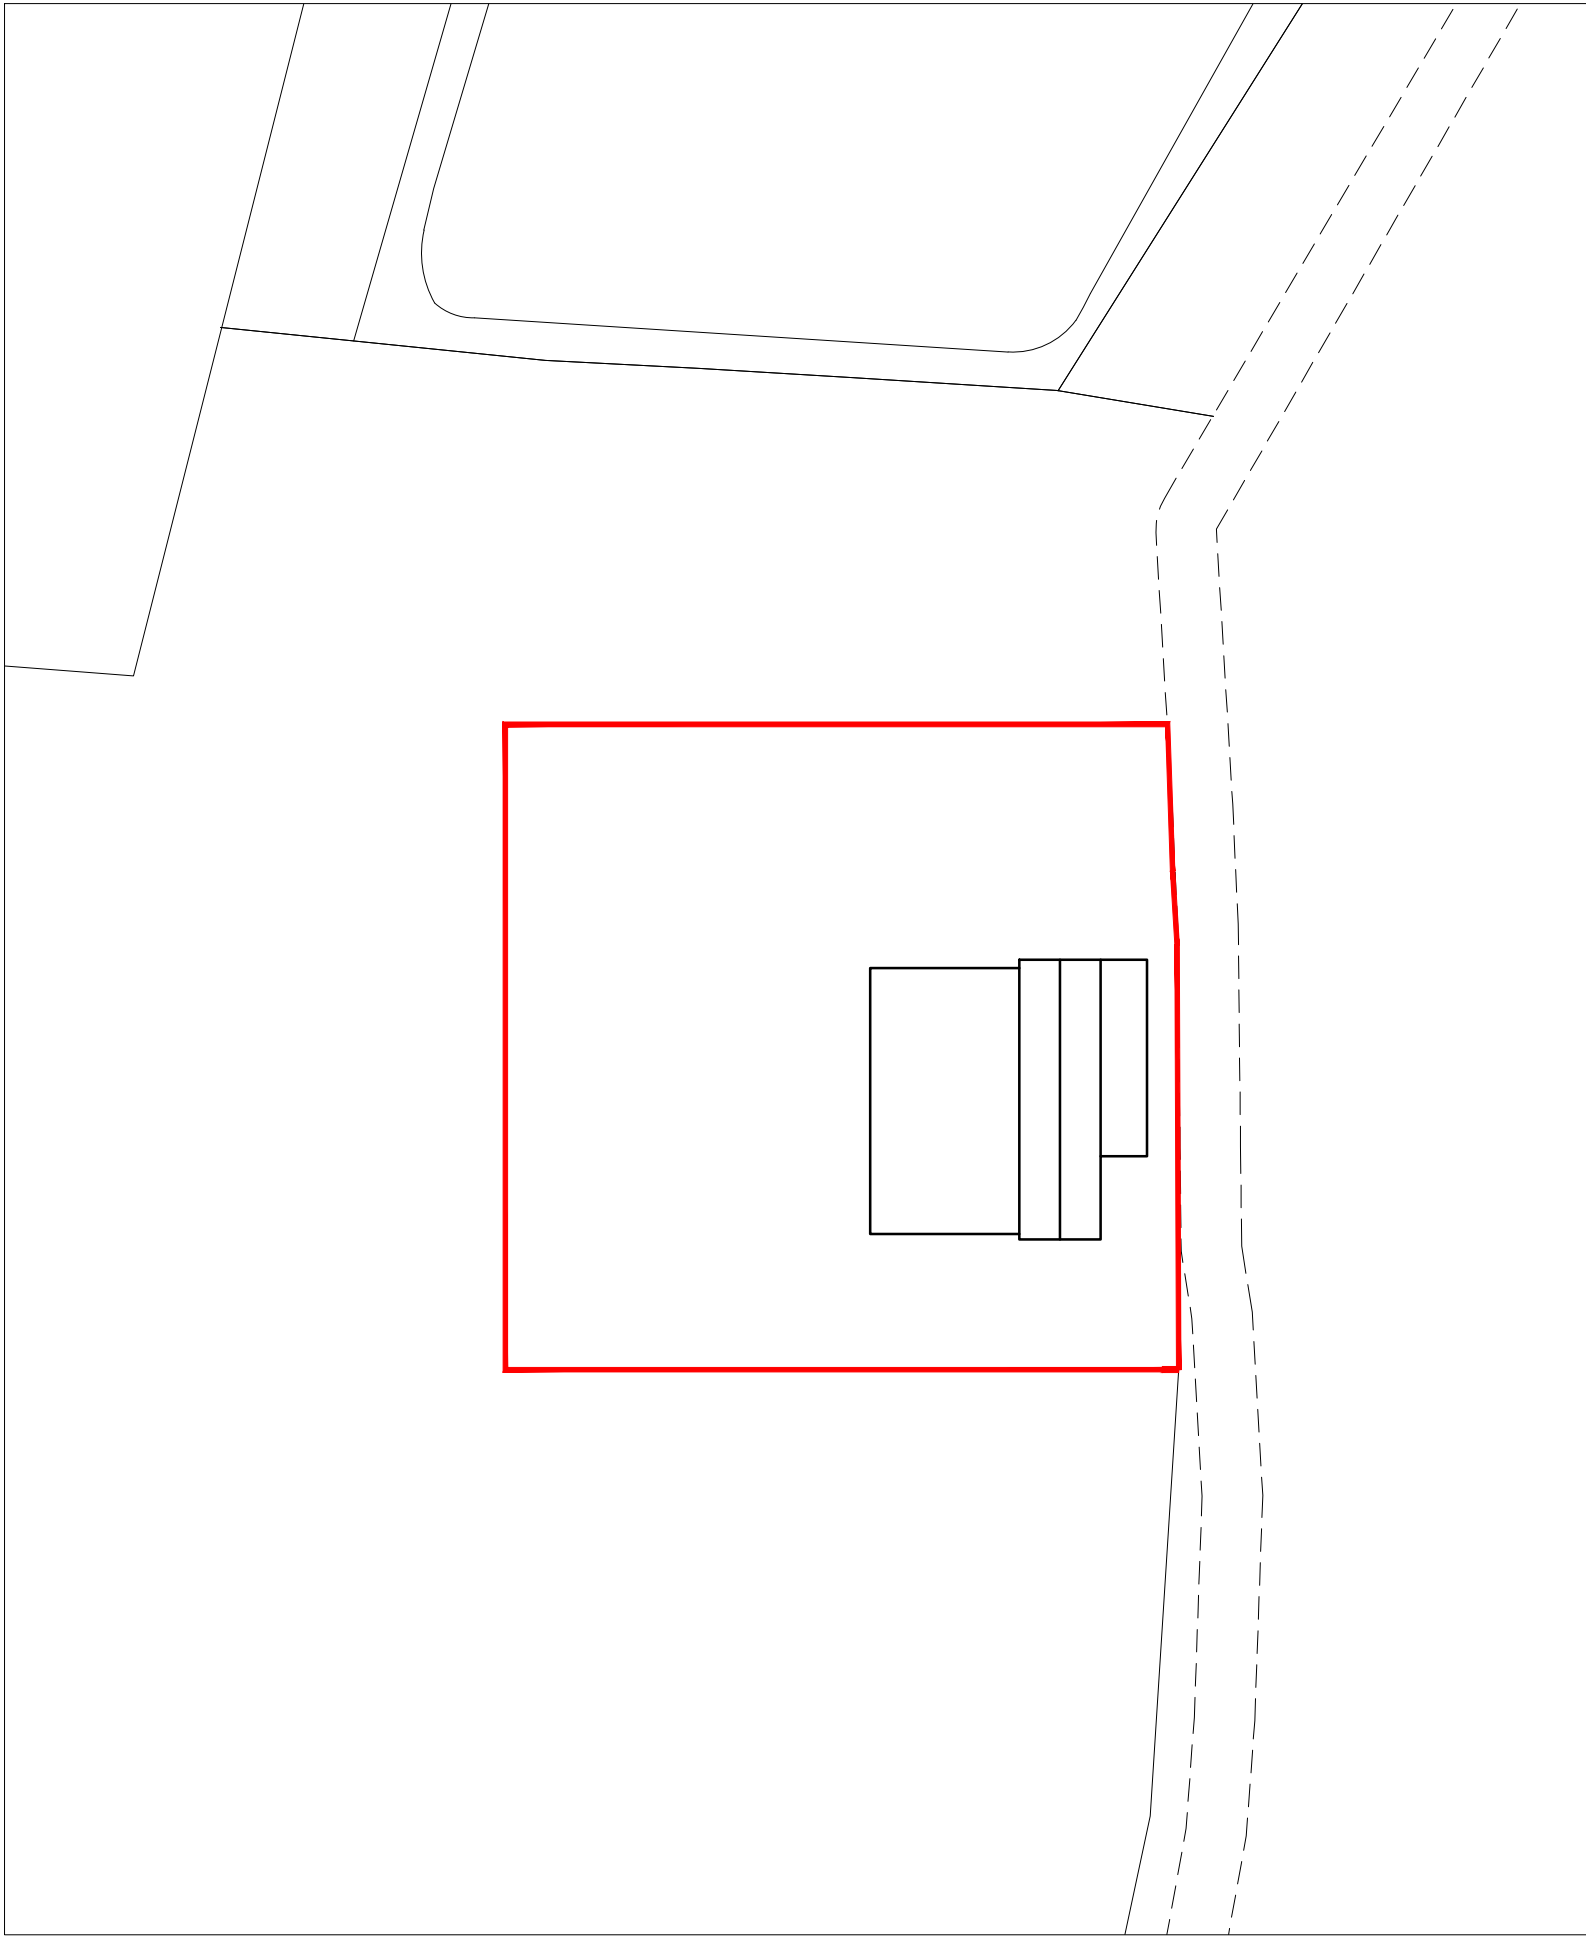

Proposed Block plan - 1:500scale

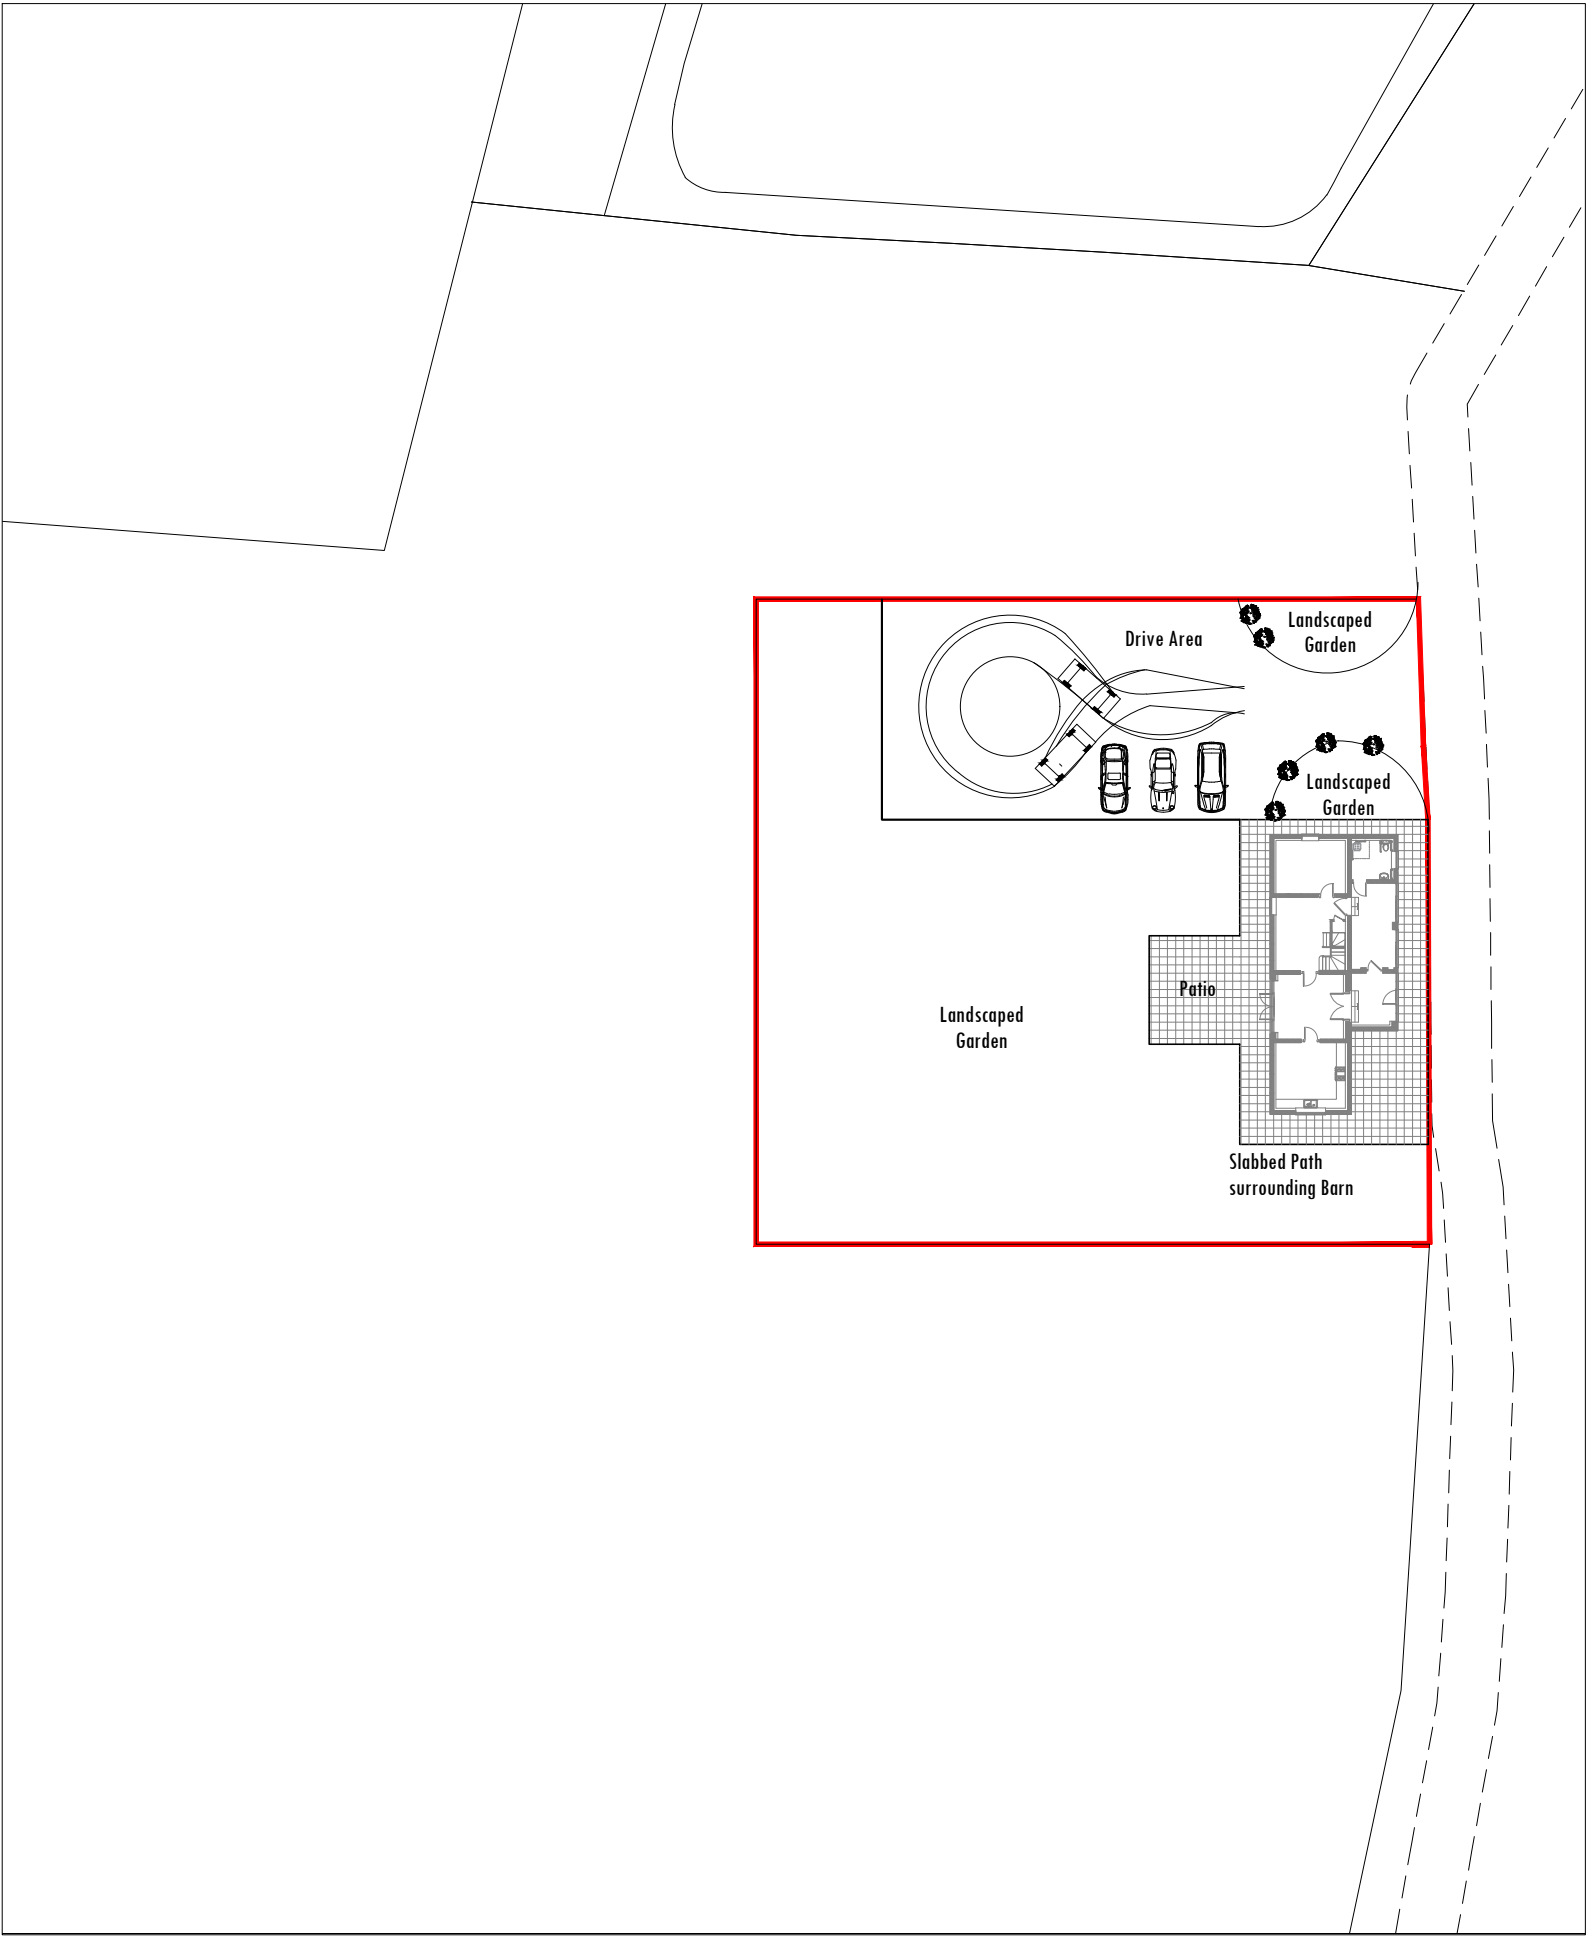

Rev.	Date.	Note.
 Elegance Architecture & Design		
t - +44 7907159459 e- info@elegancearchitecture.co.uk www.elegancearchitecture.co.uk Company Reg. No. 10169163		
This drawing and the building works depicted are the copyright of Elegance Architecture and Design Ltd. and may not be reproduced except by written permission. This drawing must be read and checked against any specialist drawings and information provided. Do not scale from this drawing when using this for construction purposes. Use figured dimensions only. © Elegance Architecture and Design Ltd. 2016		
Client; Mr & Mrs Hughes		Date of first issue; April 2022
Project; The Barn, Sheepy Road, Twycross, Atherstone, CV9 3PG		Scale / Paper size; 1:500 /A2
Drawing name; Existing Block Plan & Proposed Block Plan		Drawing number; 22003-05