

For Office Use: A_12635

HELP OUT MILL

Heather Road
Shakerstone
Nuneaton
CV13 0BT

CONSULTANT :

DRAWN BY:

VK

ISSUE / DATE:

PLANNING 09.08.2024

REVISION :

SHEET TITLE :
PROPOSED
EXTERNAL
ELEVATIONS
SHEET NO. :

A300

Figured dimensions shall be taken in preference to scaled dimensions and any discrepancies or errors are to be referred to the Designer. Contractors, sub-contractors and suppliers must verify all dimensions on site before commencing work or making any fabrication drawings. © Copyright Reserved



1 SIDE ELEVATION

A300

SCALE: 1:100@A1


2 MAIN ELEVATION

A300

SCALE: 1:100@A1

KEY KEY NOTES


- 301 NEW WINDOW TO REPLACE EXISTING ROTTEN ROTTEN WINDOW IN BATHROOM (TO MATCH EXISTING)
- 302 EXISTING UPVC RAINWATER GOODS REPLACED WITH NEW BLACK PAINTED CAST IRON RAINWATER GOODS
- 303 ADDITIONAL 1000 LITRE OIL TANK OUTSIDE HIDDEN BY THE EXISTING RAISED FLOWER BED

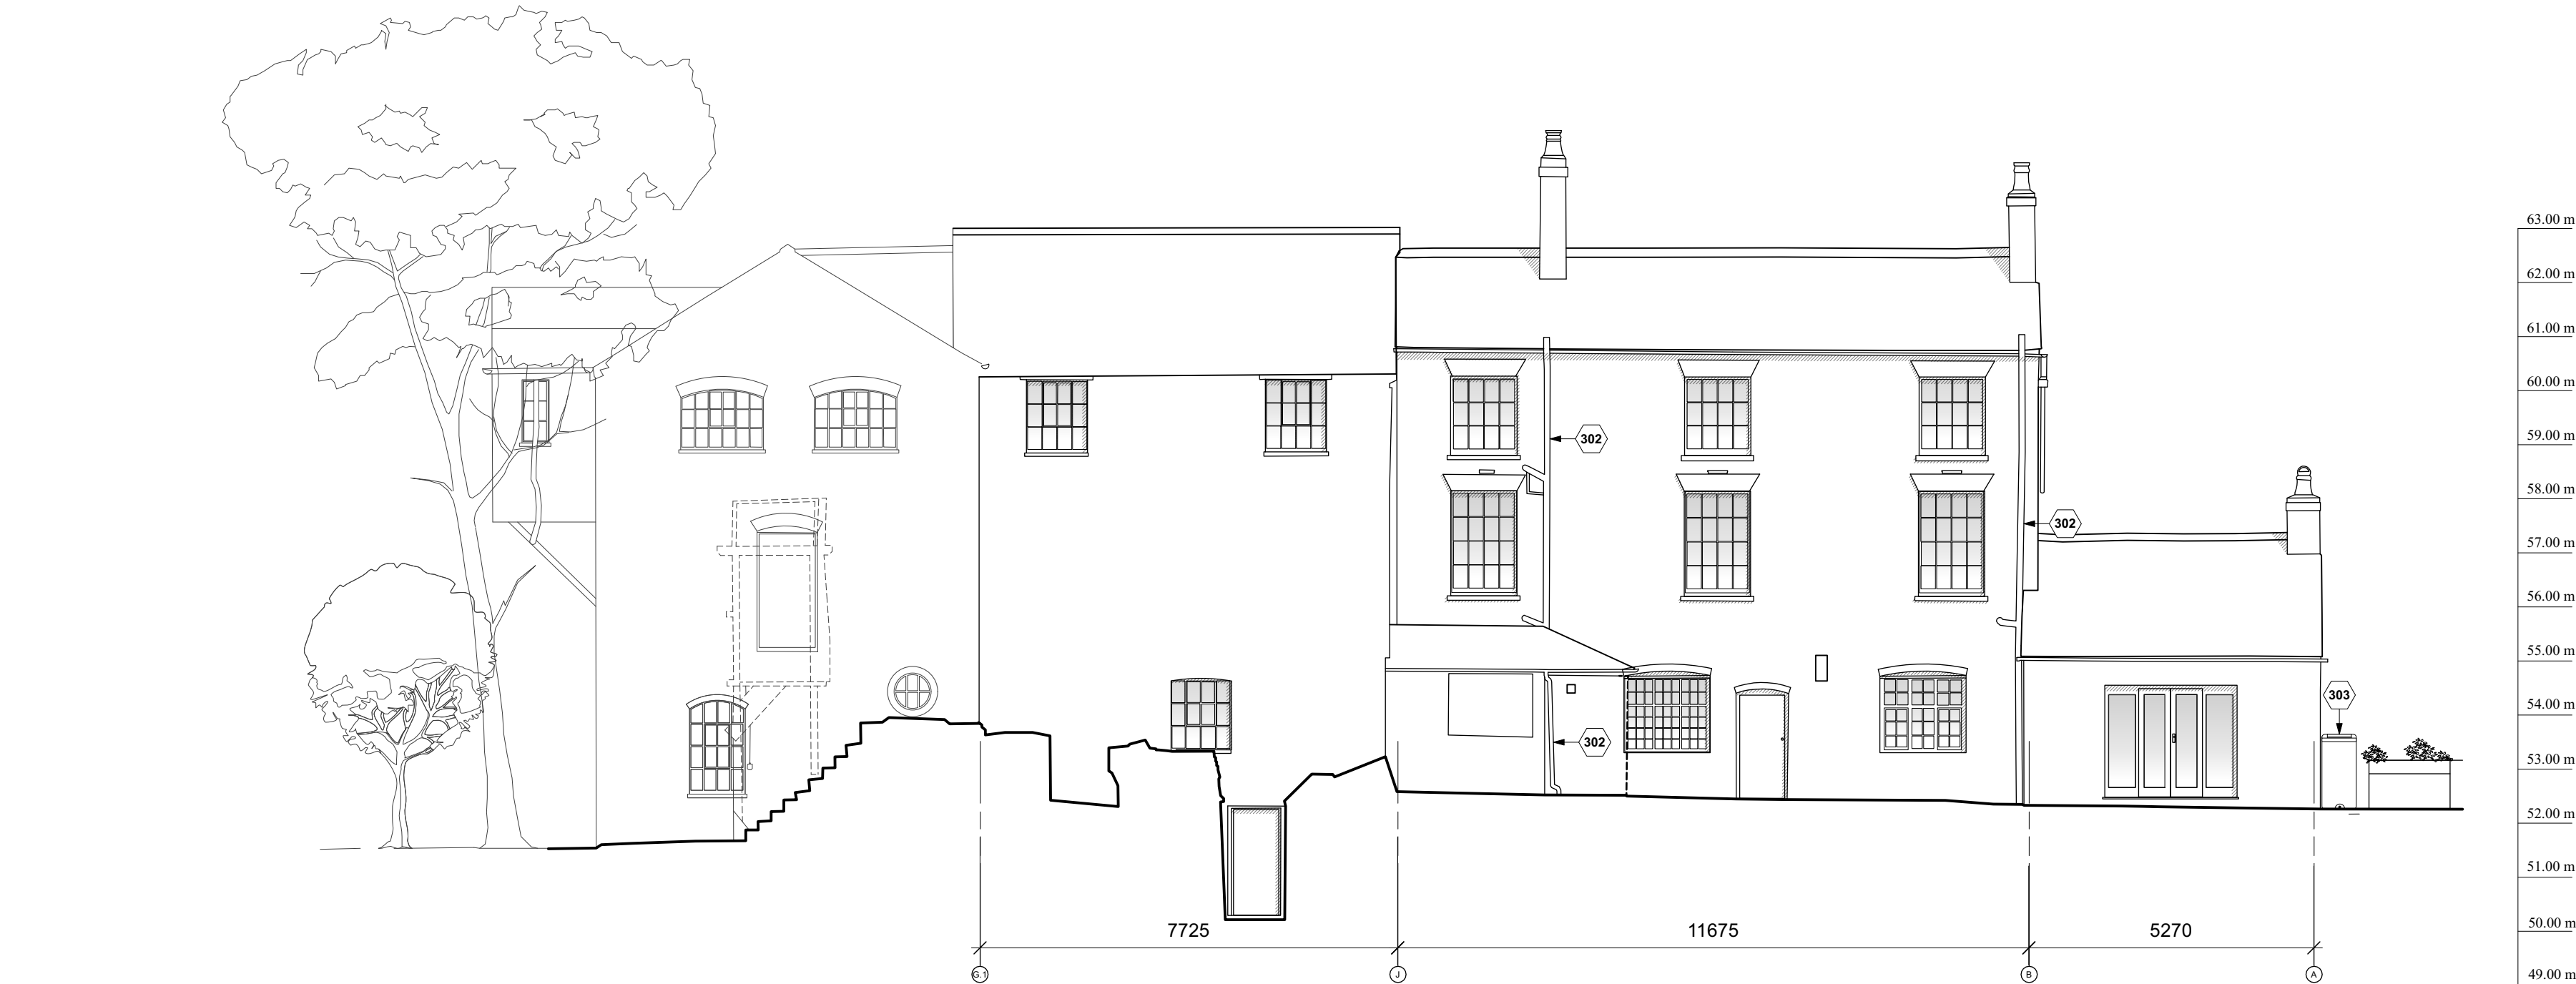

3 BACK ELEVATION

A300

SCALE: 1:100@A1

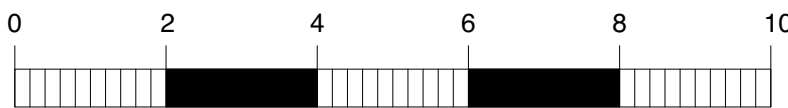

Scale bar (metres) 1:100