
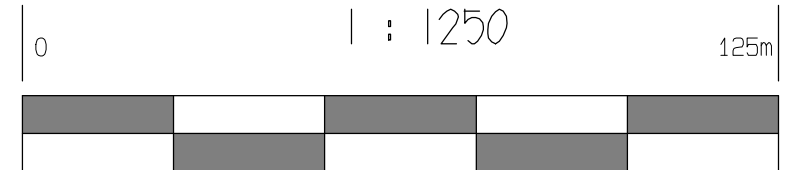


1:1250 LOCATION PLAN

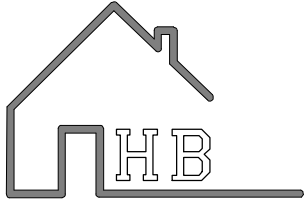

At 1:1 this bar should be 10cm long

rev	date	description	

 Architectural Services Ltd 30 Stainburn Drive, Moortown, Leeds, LS17 6NX Tel: 07792305719 Email: hannah@hbarchitectural.co.uk Website: www.hbarchitectural.co.uk	Drawing Title: LOCATION PLAN	Client: RYAN WALKER & HALEY LEWIS		
	Project Title: PROPOSED ALTERATIONS			
	186 ASHBY ROAD			
	HINCKLEY			
Drawing No. : 2839-04		Revision : /	Created On : 10/01/24	Page size: A4
			Scale : as noted	