


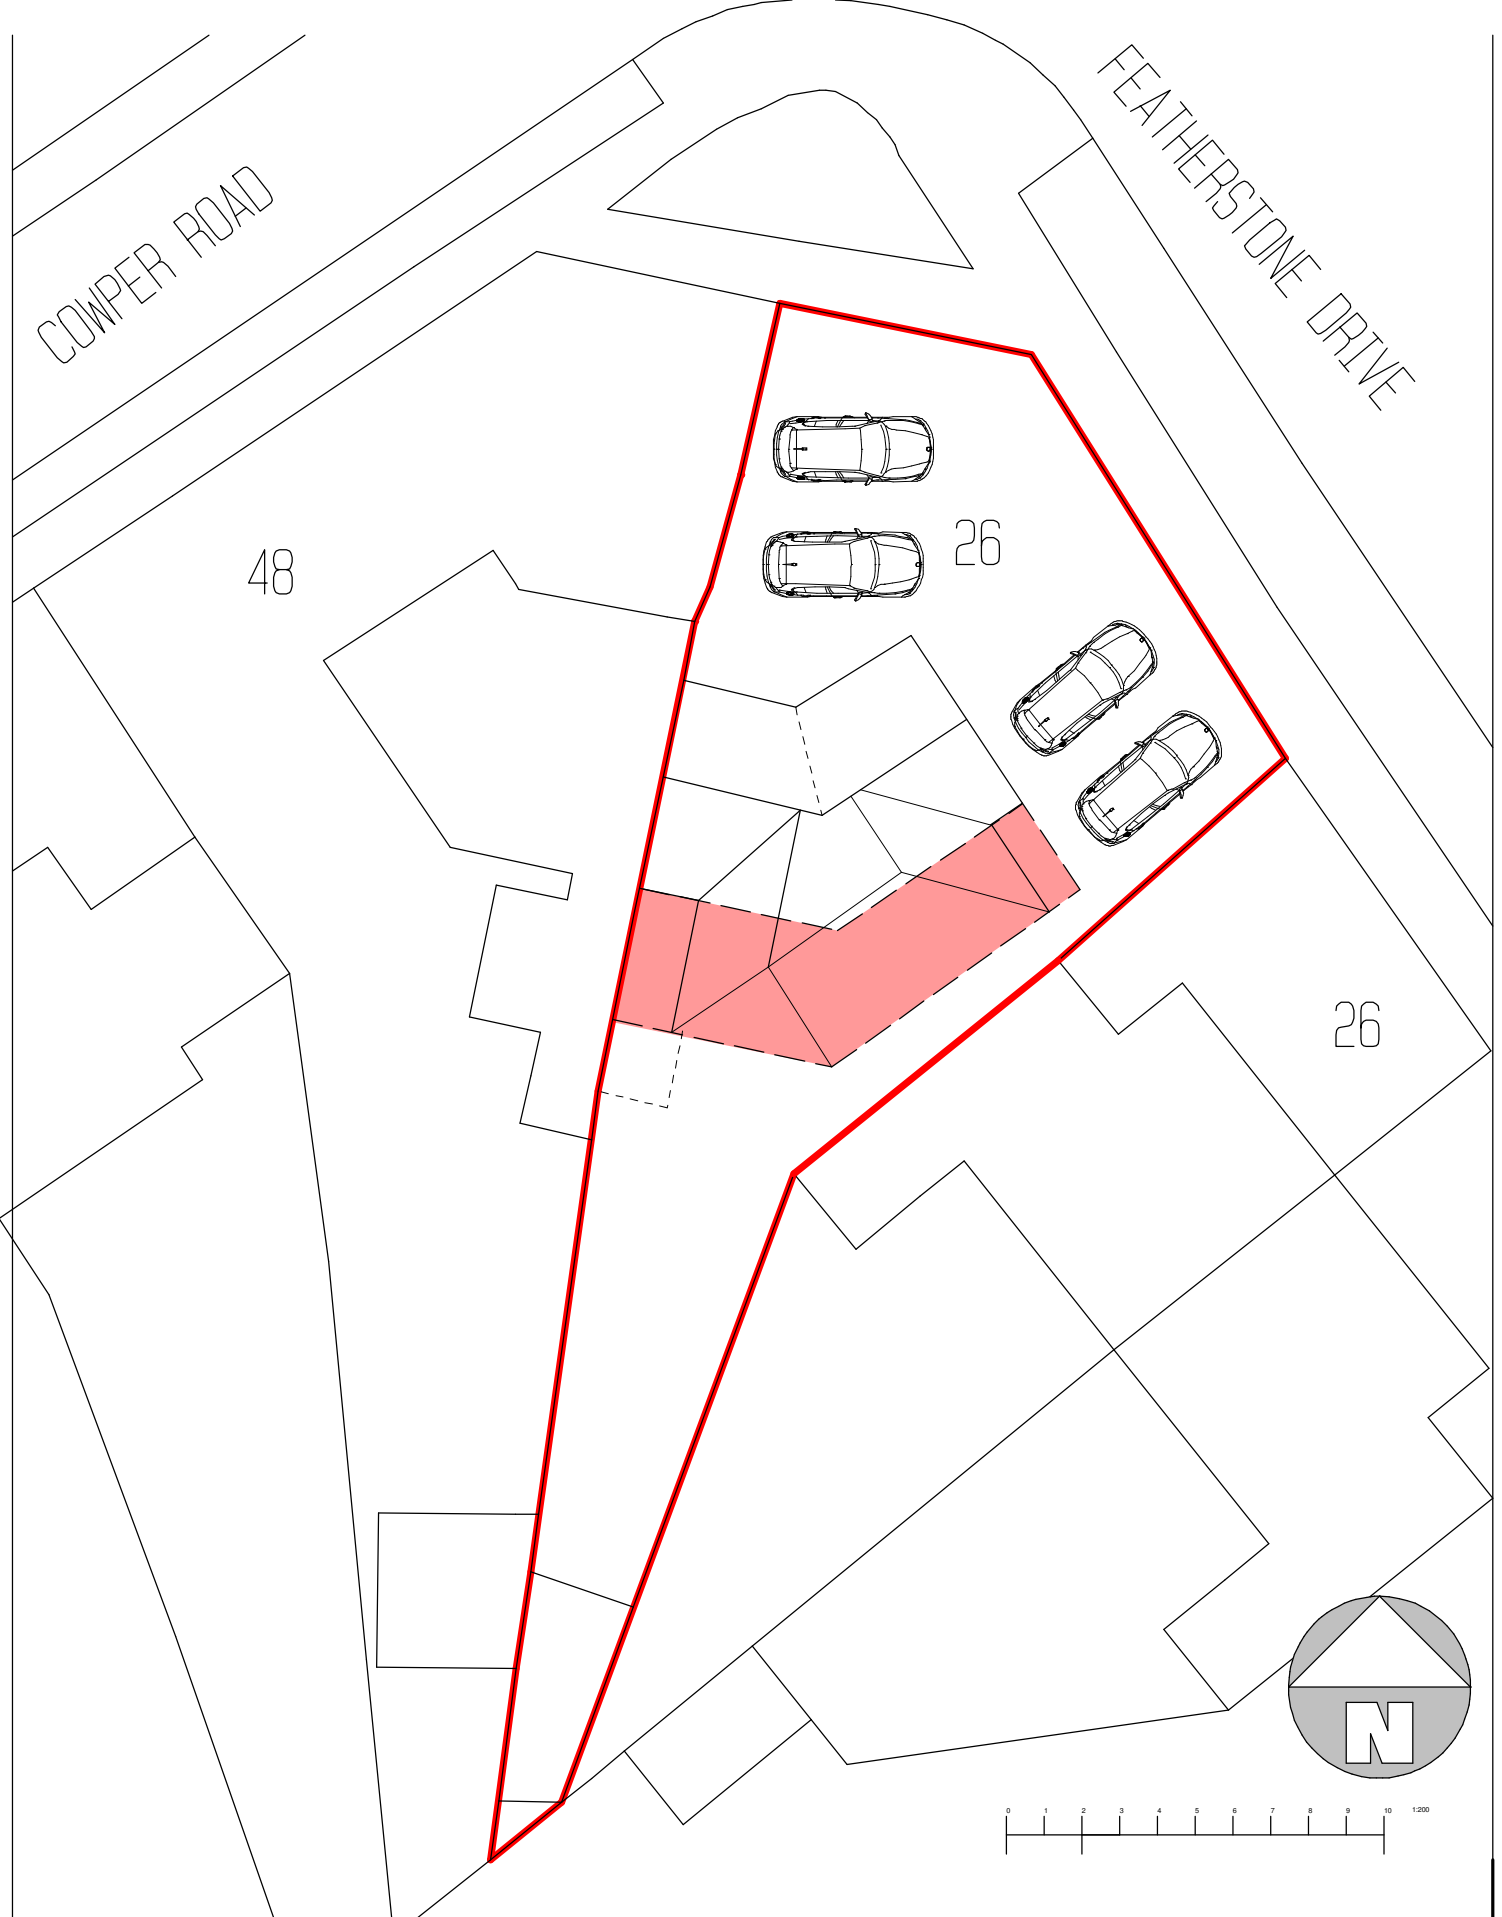

Philip Baumber
Architectural Services
50, Radmore Road, HINCKLEY,
Leics. LE10 0RQ

Project:
Proposed Extensions & Alterations
at 26 Featherstone Drive, Burbage,
LE10 2PN for Mr. & Mrs. Downs

Scale:
1:200 @ A4
Date:
Jan 2026